

SITE IMPROVEMENTS FOR (2) - 24' x 40' MODULAR CLASSROOMS AT HORACE MANN ELEMENTARY SCHOOL

2710 NILES ST, BAKERSFIELD, CA 93306

BAKERSFIELD CITY SCHOOL DISTRICT
1300 BAKER STREET, BAKERSFIELD, CALIFORNIA, 93305

[illegible]

MARK	DATE	REVISIONS
1		
2		
3		

CHECK AND VERIFY ALL DIMENSIONS BEFORE PROCEEDING WITH THE WORK. REPORT DISCREPANCIES TO THE ARCHITECT. ALL CONSTRUCTION SHALL CONFORM TO THE C.R.C.

SITE IMPROVEMENTS FOR (2)-24'x40' MODULAR CLASSROOMS AT
HORACE MANN ELEMENTARY SCHOOL
2710 NILES ST, BAKERSFIELD, CA 93306
FOR
BAKERSFIELD CITY SCHOOL DISTRICT
BAKERSFIELD, KERN COUNTY, CALIFORNIA

IDENTIFICATION NUMBER
OF THE STATUTORY
OFFICE OF REGULATION SERVICES

APPL. 03-118412
FILE. 15-6

AC *W* RS SS *JP*
Date SEP 06 2011

PTN : 63321-285

ARCHITECT
SC inc.


1601 NEW STINE ROAD, SUITE 280
BAKERSFIELD, CA 93309
Ph: (661) 397-4377
Fax: (661) 397-4378
WWW.SCARCHITECT.COM



STEPHEN M. COHEN, AIA, LEED®-AP BD+C

JOB NO.	1244
DRAWN:	J.M.V
CHECKED:	S.J.C.
DATE:	06/06/17

SEE SHEET No. C1

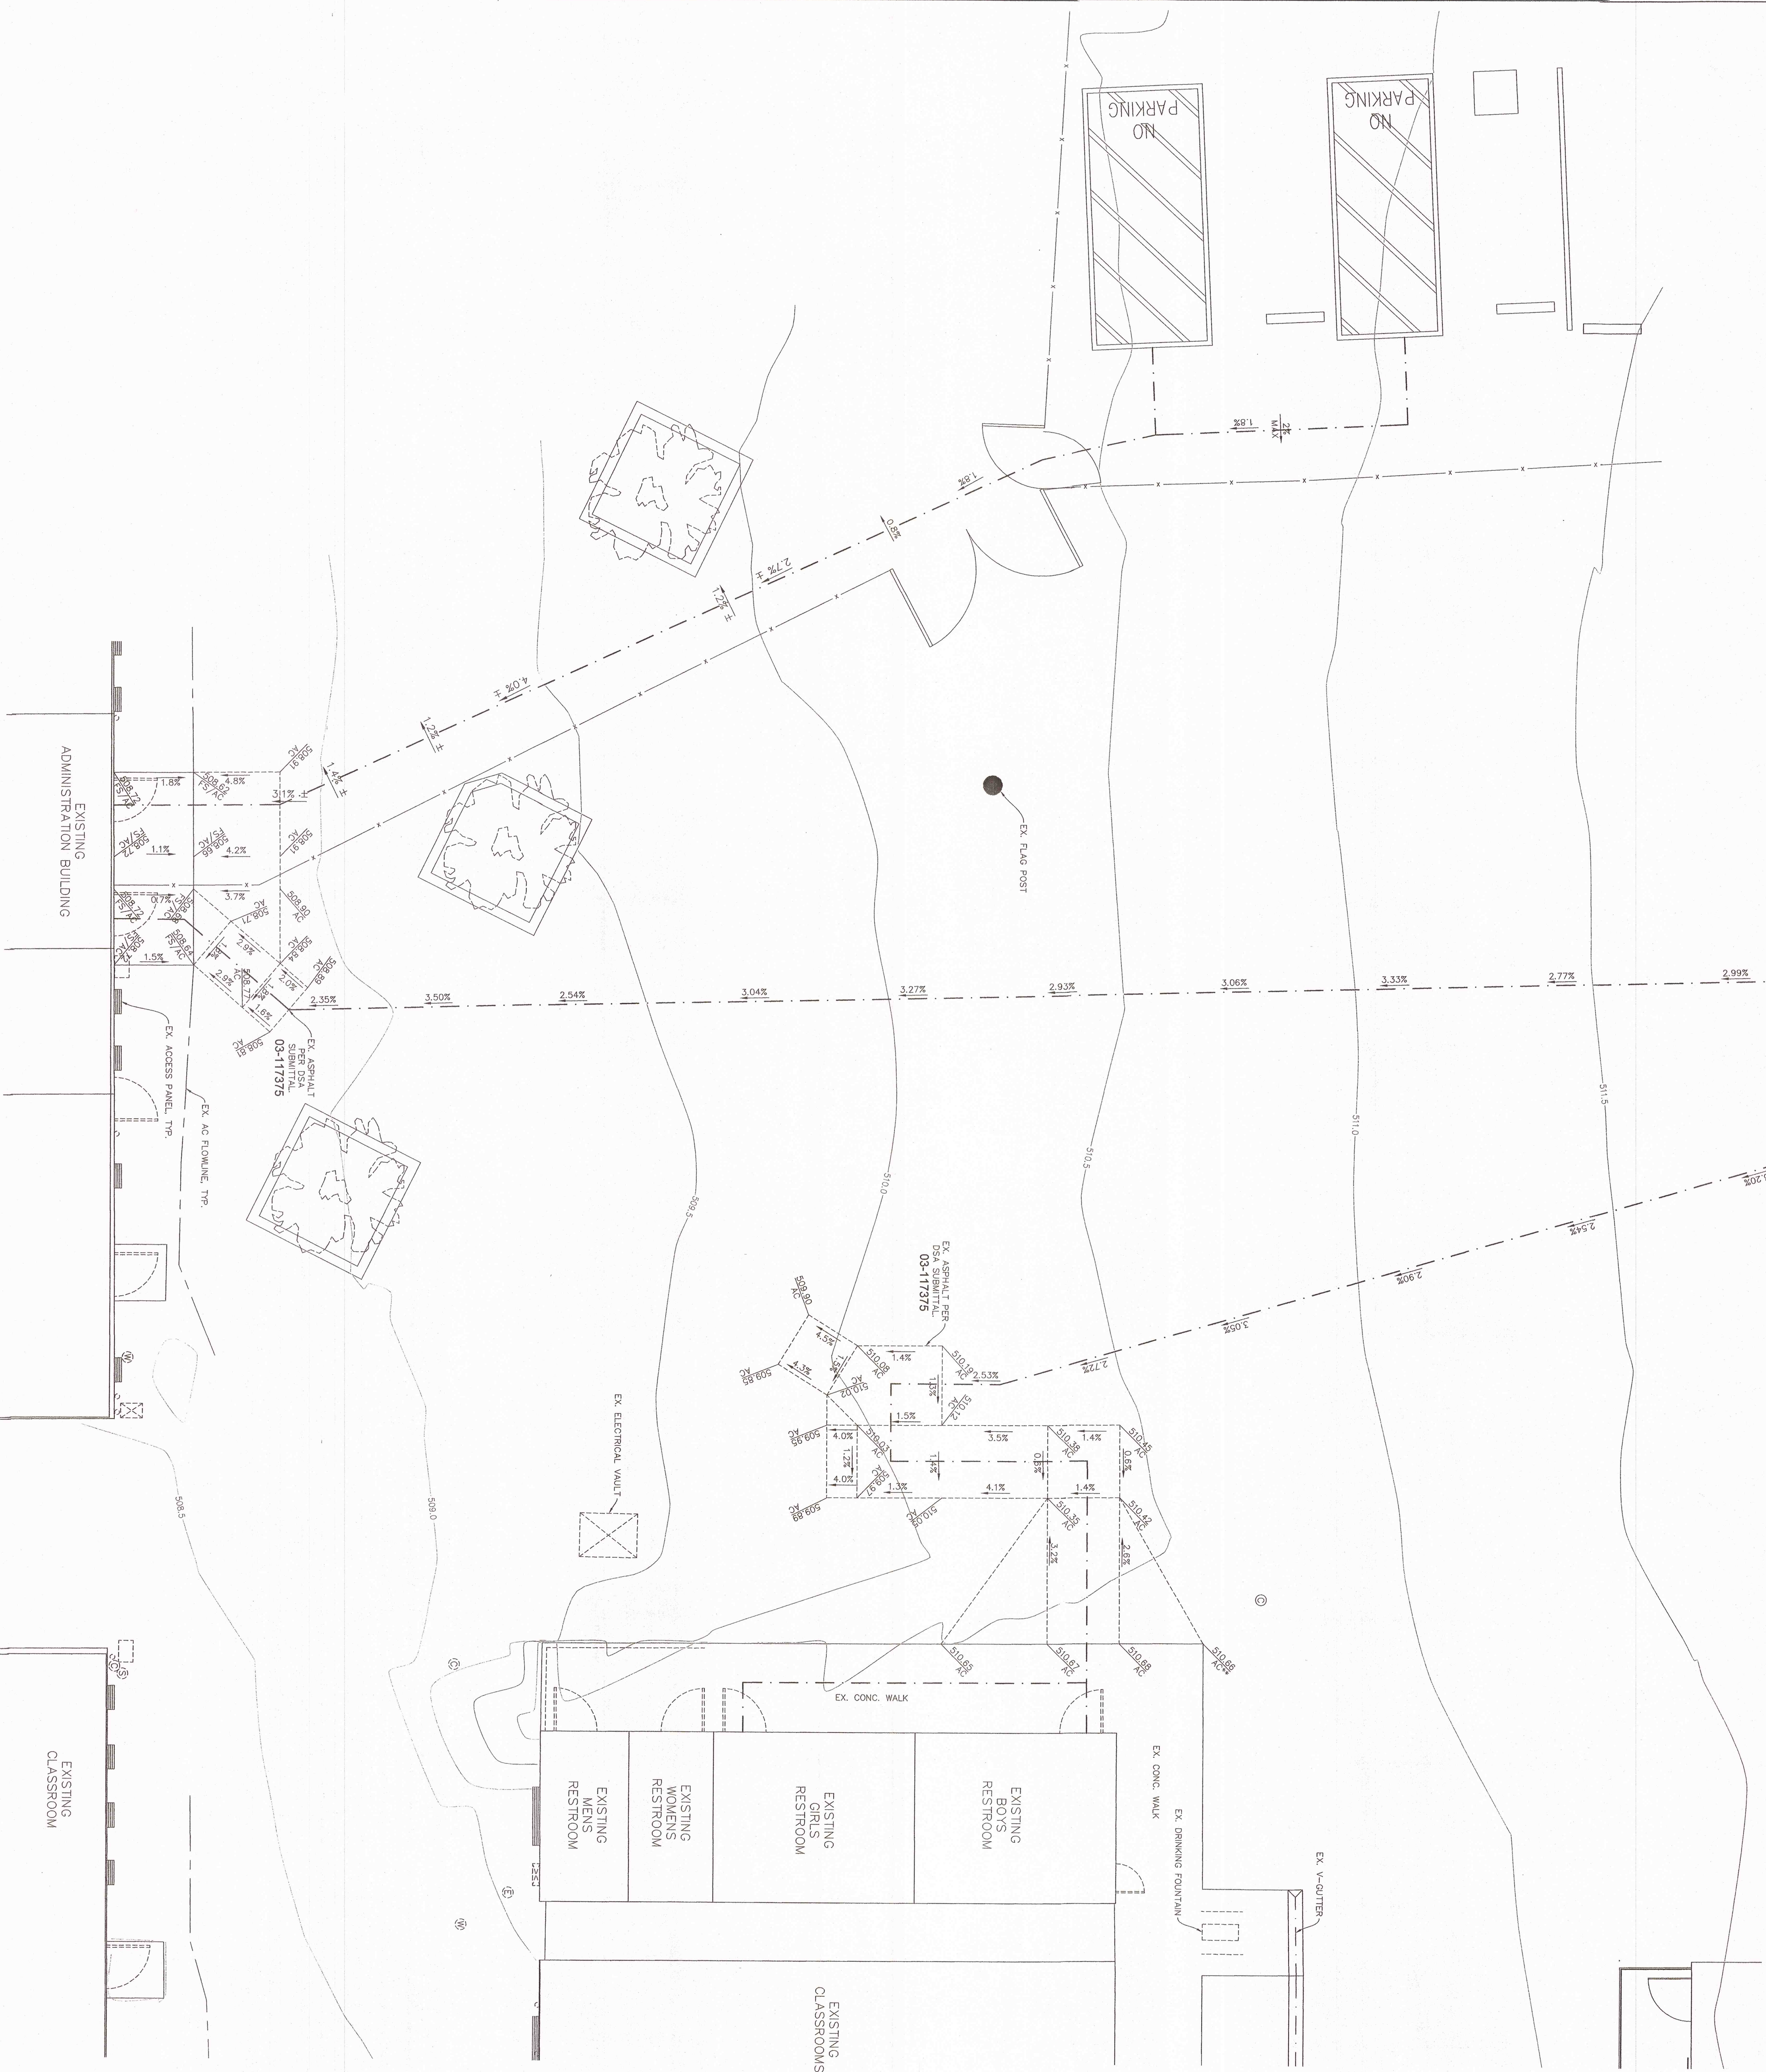

LEGEND	
	EX. TREE (SIZE VARIES)
	DESIGN GRADE
	EXISTING SLOPE
	EX. GROUND CONTOUR
	MATCH EXISTING ELEVATION
	EX. BLOCK WALL FENCE
	PROPOSED ACCESSIBLE PATH OF TRAVEL
	EX. EDGE OF PAVING
	EX. SEWER AND WATER
	EX. ELECTRICAL



- GENERAL NOTES**
- ALL CONSTRUCTION SHALL CONFORM TO THE CALIFORNIA BUILDING CODE AND ALL APPLICABLE STANDARDS. THE CONTRACTOR SHALL BE RESPONSIBLE FOR OBTAINING ALL NECESSARY PERMITS AND APPROVALS FROM THE APPROPRIATE AGENCIES.
 - THE CONTRACTOR IS RESPONSIBLE FOR OBTAINING ALL NECESSARY PERMITS AND APPROVALS FROM THE APPROPRIATE AGENCIES.
 - EXISTING UTILITY AND UNDERGROUND LINES HAVE BEEN SHOWN ON THE PLAN ACCORDING TO AVAILABLE RECORDS. THE CONTRACTOR SHALL BE RESPONSIBLE FOR VERIFYING THE LOCATION AND DEPTH OF ALL UTILITIES PRIOR TO BEGINNING OF ANY WORK. UNDERGROUND SERVICE ALERT (U.S.A.) 1-800-222-5829 SHALL BE CONTACTED AT LEAST TWO WORKING DAYS PRIOR TO ANY CONSTRUCTION OR EXCAVATION.
 - ANY EXISTING IMPROVEMENTS OR UTILITIES THAT ARE REMOVED, DAMAGED OR UNDESIRABLE BY THE CONTRACTOR SHALL BE REPAIRED OR REPLACED BY THE CONTRACTOR AT THE CONTRACTOR'S EXPENSE, AS DIRECTED BY THE ENGINEER AND APPROVED BY THE GOVERNING AUTHORITY.
 - IF A PROBLEM OR CONFLICT SHOULD ARISE DURING THE COURSE OF THE PROJECT, IT IS THE RESPONSIBILITY OF THE CONTRACTOR TO NOTIFY THE ENGINEER IMMEDIATELY.
 - THE CONTRACTOR SHALL FURNISH ALL LABOR, MATERIALS, TOOLS, EQUIPMENT AND SUPERVISION NECESSARY FOR A COMPLETE AND FUNCTIONAL PROJECT.
 - ALL WORK SHALL BE SUBJECT TO INSPECTION AND APPROVAL BY THE ENGINEER. THE CONTRACTOR SHALL BE RESPONSIBLE FOR OBTAINING ALL NECESSARY PERMITS AND APPROVALS FROM THE APPROPRIATE AGENCIES.
 - THE CONTRACTOR SHALL BE RESPONSIBLE FOR OBTAINING ALL NECESSARY PERMITS AND APPROVALS FROM THE APPROPRIATE AGENCIES.
 - THE CONTRACTOR SHALL BE RESPONSIBLE FOR OBTAINING ALL NECESSARY PERMITS AND APPROVALS FROM THE APPROPRIATE AGENCIES.
 - IF THE CONTRACTOR IS IN DOUBT AS TO THE MEANING OF ANY PART OF THE DRAWINGS AND SPECIFICATIONS, HE SHALL CONSULT WITH THE ENGINEER IMMEDIATELY. THE CONTRACTOR SHALL NOT BE RESPONSIBLE FOR ANY ERRORS OR OMISSIONS IN THE DRAWINGS AND SPECIFICATIONS.
 - PORTER & ASSOCIATES, INC. WILL NOT BE RESPONSIBLE OR LIABLE FOR UNAUTHORIZED CHANGES TO OR USES OF THESE PLANS. ANY AND ALL CHANGES TO THESE PLANS MUST BE APPROVED IN WRITING BY PORTER & ASSOCIATES, INC.
- ACCESSIBILITY NOTES**
- ALL NEW CONSTRUCTION SHALL BE DESIGNED FOR ACCESSIBILITY IN ACCORDANCE WITH THE CALIFORNIA BUILDING CODE AND ALL APPLICABLE STANDARDS. THE CONTRACTOR SHALL OBTAIN THE LATEST EDITION THEREOF.
 - CURB RAMP SHALL BE 8.33% MAXIMUM GRADE.
 - PERPENDICULAR CURB RAMP SIDE SLOPES SHALL NOT EXCEED 10% GRADIENT.
 - SURFACE SLOPE OF RAMPS SHALL NOT EXCEED 8.33%.
 - ACCESSIBLE ROUTE SLOPES SHALL NOT EXCEED 5% UNLESS CONSTRUCTED AS A RAMP AND HANDRAILS ARE PROVIDED.
 - ACCESSIBLE ROUTE CROSS SLOPES SHALL NOT EXCEED 2%.
 - RAMP LANDINGS SHALL NOT EXCEED 2% MAXIMUM GRADE IN ANY DIRECTION.
 - GRATINGS LOCATED WITHIN ACCESSIBLE ROUTES SHALL HAVE MAXIMUM 1/2" OPENINGS IN THE DIRECTION OF FASTER THAN TRAVEL.
 - TRANSITIONS ALONG ACCESSIBLE ROUTES SHALL BE FLUSH WITH CHANGES IN LEVEL. NO CURB OR OTHER OBSTACLE SHALL BE LOCATED WITHIN THE ACCESSIBLE ROUTE. MINIMUM GRADIENT OF 1:2 CHANGES IN LEVEL BETWEEN 2' AND 12' MAX. GRADIENT.
 - EXCEPT BETWEEN SIDEWALKS AND ADJACENT STREETS OR PARKWAYS, CURB GRADIENTS IN LEVEL EXCEEDING 4" ALONG A PATH OF TRAVEL SHALL BE PROTECTED BY A WARNING CURB. A WARNING CURB IS NOT REQUIRED WHEN A GROUND OR HANDRAIL IS PROVIDED WITH A GUIDE RAIL CENTERED 2' MINIMUM AND 4' MAXIMUM FROM THE WALKWAY SURFACE.
 - ALL ACCESSIBLE DOORS SHALL HAVE LEVEL LANDINGS IN ACCORDANCE WITH CALIFORNIA BUILDING CODE AND ALL APPLICABLE STANDARDS.
 - ACCESSIBLE PARKING SPACES AND LOADING AREAS SHALL NOT EXCEED 2% MAXIMUM GRADE IN ANY DIRECTION.

MARK	DATE	REVISIONS
1		
2		
3		

CHECK AND VERIFY ALL DIMENSIONS BEFORE PROCEEDING WITH THE WORK. REPORT DISCREPANCIES TO THE ENGINEER IMMEDIATELY. CONSTRUCTION SHALL CONFORM TO THE C.B.C.

SITE IMPROVEMENTS FOR (2)-24'x40' MODULAR CLASSROOMS AT
HORACE MANN ELEMENTARY SCHOOL
2710 NILES ST, BAKERSFIELD, CA 93306
FOR
BAKERSFIELD CITY SCHOOL DISTRICT
BAKERSFIELD, KERN COUNTY, CALIFORNIA

DATE: 08/28/2017
FILE: 13-6
DRAWN: [Signature]
CHECKED: [Signature]
DATE: 08/28/2017
PIN: 53321-285

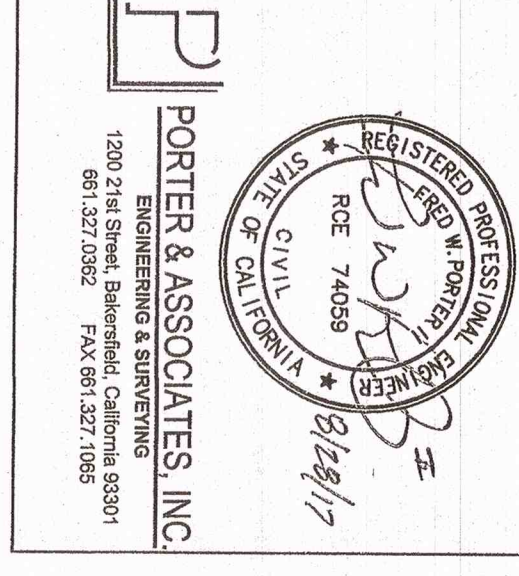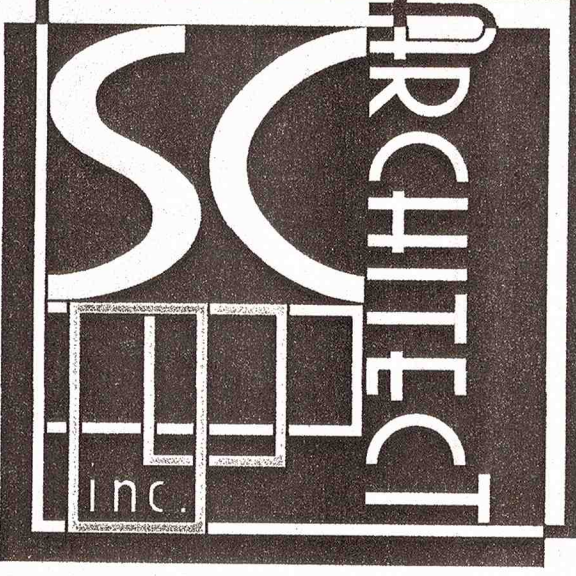

CIVIL IMPROVEMENTS
ADA PATH OF TRAVEL

JOB NO. 1244
DRAWN: [Signature]
CHECKED: [Signature]
DATE: 08/29/2017
C2

SITE GENERAL NOTES

2. SANIT CRYT AC FIBREGLASS AND PROVIDE 1/4" UTILITIES PER PLUMBING, FINE ALARM, ELECTRICAL, DMS, ALL UTILITY CATCHERS SHALL BE BLINDS. 1" SAND-FILL, 1/4" SAND COVER, THEN BACKFILLED & COMPACTED TO 95% O.M.C. SEE SPECIFICATIONS.

3. THESE MODULAR BLOBS ARE NOT FINE SPRINKLERED & THEY HAVE FINE ALARMS WITH VOICE EVAC.

"FLOODPLAIN MANAGEMENT"

SAFE DISPERSAL CALC.

PER CBC 2016 IIB-208.2, TABLE IIB-208.2

6) ACCESSIBLE STALLS	4	GROUP - "A", SEE EXIST ANALYSIS
7) VAN ACCESSIBLE STALLS	2	(2) ACCESSIBLE SPACES = 105" x 2 = 205"
8) REAR STALLS	63	460 SF x 6 = 1680 SF
9) TOTAL	70	(1680 / 20) = 83.2 OCC'S


N = CALCULATED WIDTH OF PUBLIC WAY
 P = BUILDING PERIMETER
 L = LENGTH OF PERIMETER WALL
 N = WIDTH ≥ 20 OF PUBLIC WAY
 N = ALLOWABLE AREA FACTOR
 A_A = ALLOWABLE AREA
 I = AREA INCREASE DUE TO FRONTAGE
 N_A = BUILDING AREA WITHOUT SPRINKLERS
 S = ONE-STORY BUILDING WITH SPRINKLERS

BLDG	APPLICATION #	BLDG ID.	BLDG OCC. TYPE	BLDG OCC. TYPE OF CONSTR.	ACTUAL HT. SFR / FT	ACTUAL AREA PER OCC.	BASIS ALLOWABLE AREA
R5	1478					460	
R4	1479					461	
R10	1479					462	
R11	1479					463	
R12	1735	MODULAR BUILDINGS CLASSROOM	E		14 B/W	464	1,800 SF
R3	1736					465	
R4	THIS APPLICATION					466	
R5	THIS APPLICATION					467	


BLD NO	ROOM NAME	FLOOR AREA	OCC LOAD FACTOR	TOTAL OCC	READ EGRESS WIDTH OCC x 0.2 INCH	EXITS PROVIDE
R14	CLASSROOM	460 (NET)	20	46	46 x 0.2 = 9.2'	(1) @ 36"
R15	CLASSROOM	460 (NET)	20	46	46 x 0.2 = 9.2'	(1) @ 36"

1. *What is the purpose of this study?*

			
AC PAVING, SEE CIVIL DWGS	AREA OF REFUSE	NO MORE SCHEDULE FOR THIS BUILDING	RESERVED RELOCATABLE BUILDING
			
ACCESSIBLE MEN'S TOILET	ACCESSIBLE BOYS OR MEN'S TOILET	ACCESSIBLE WOMEN'S TOILET	ACCESSIBLE MEN'S TOILET
			
20' PER SITE ACCESS SEE SITE PLAN	PLAY OR TRAMP, REFER TO SITE GENERAL NOTES	CHALK-LINK FENCE	PROPERTY LINE
			
DEMOLITION PER PLAN	CHALK-LINK FENCE	PROPERTY LINE	

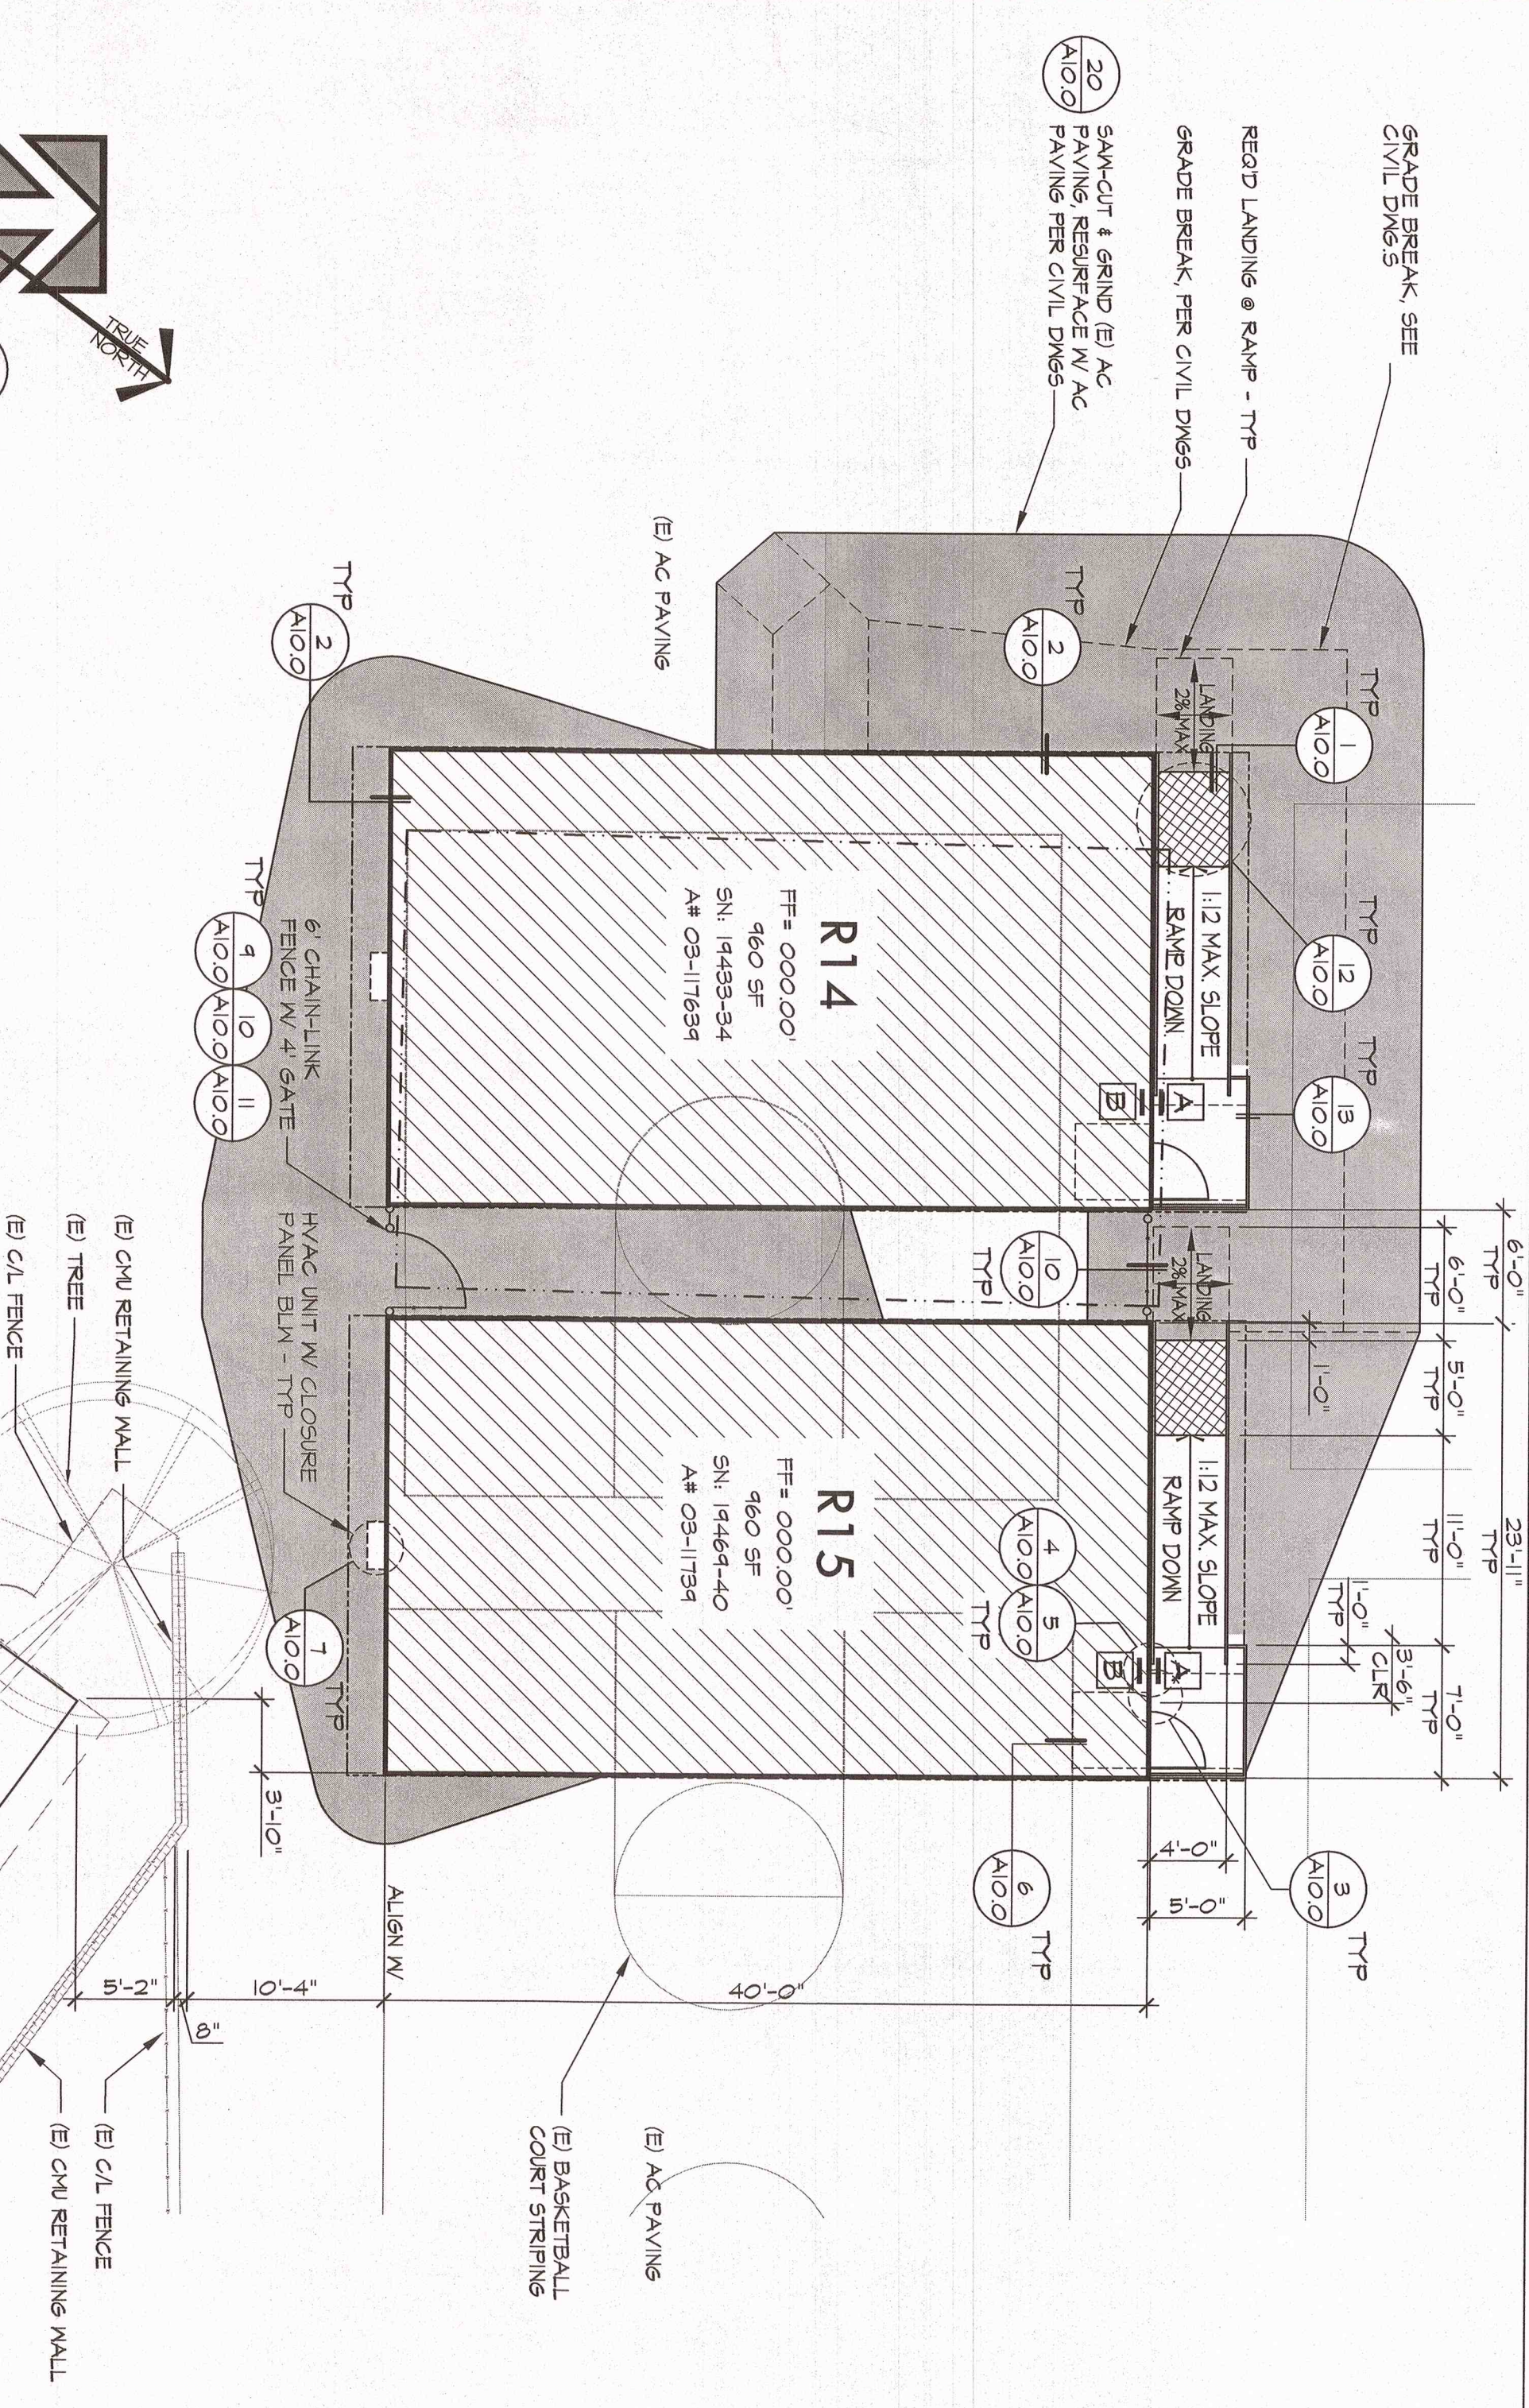


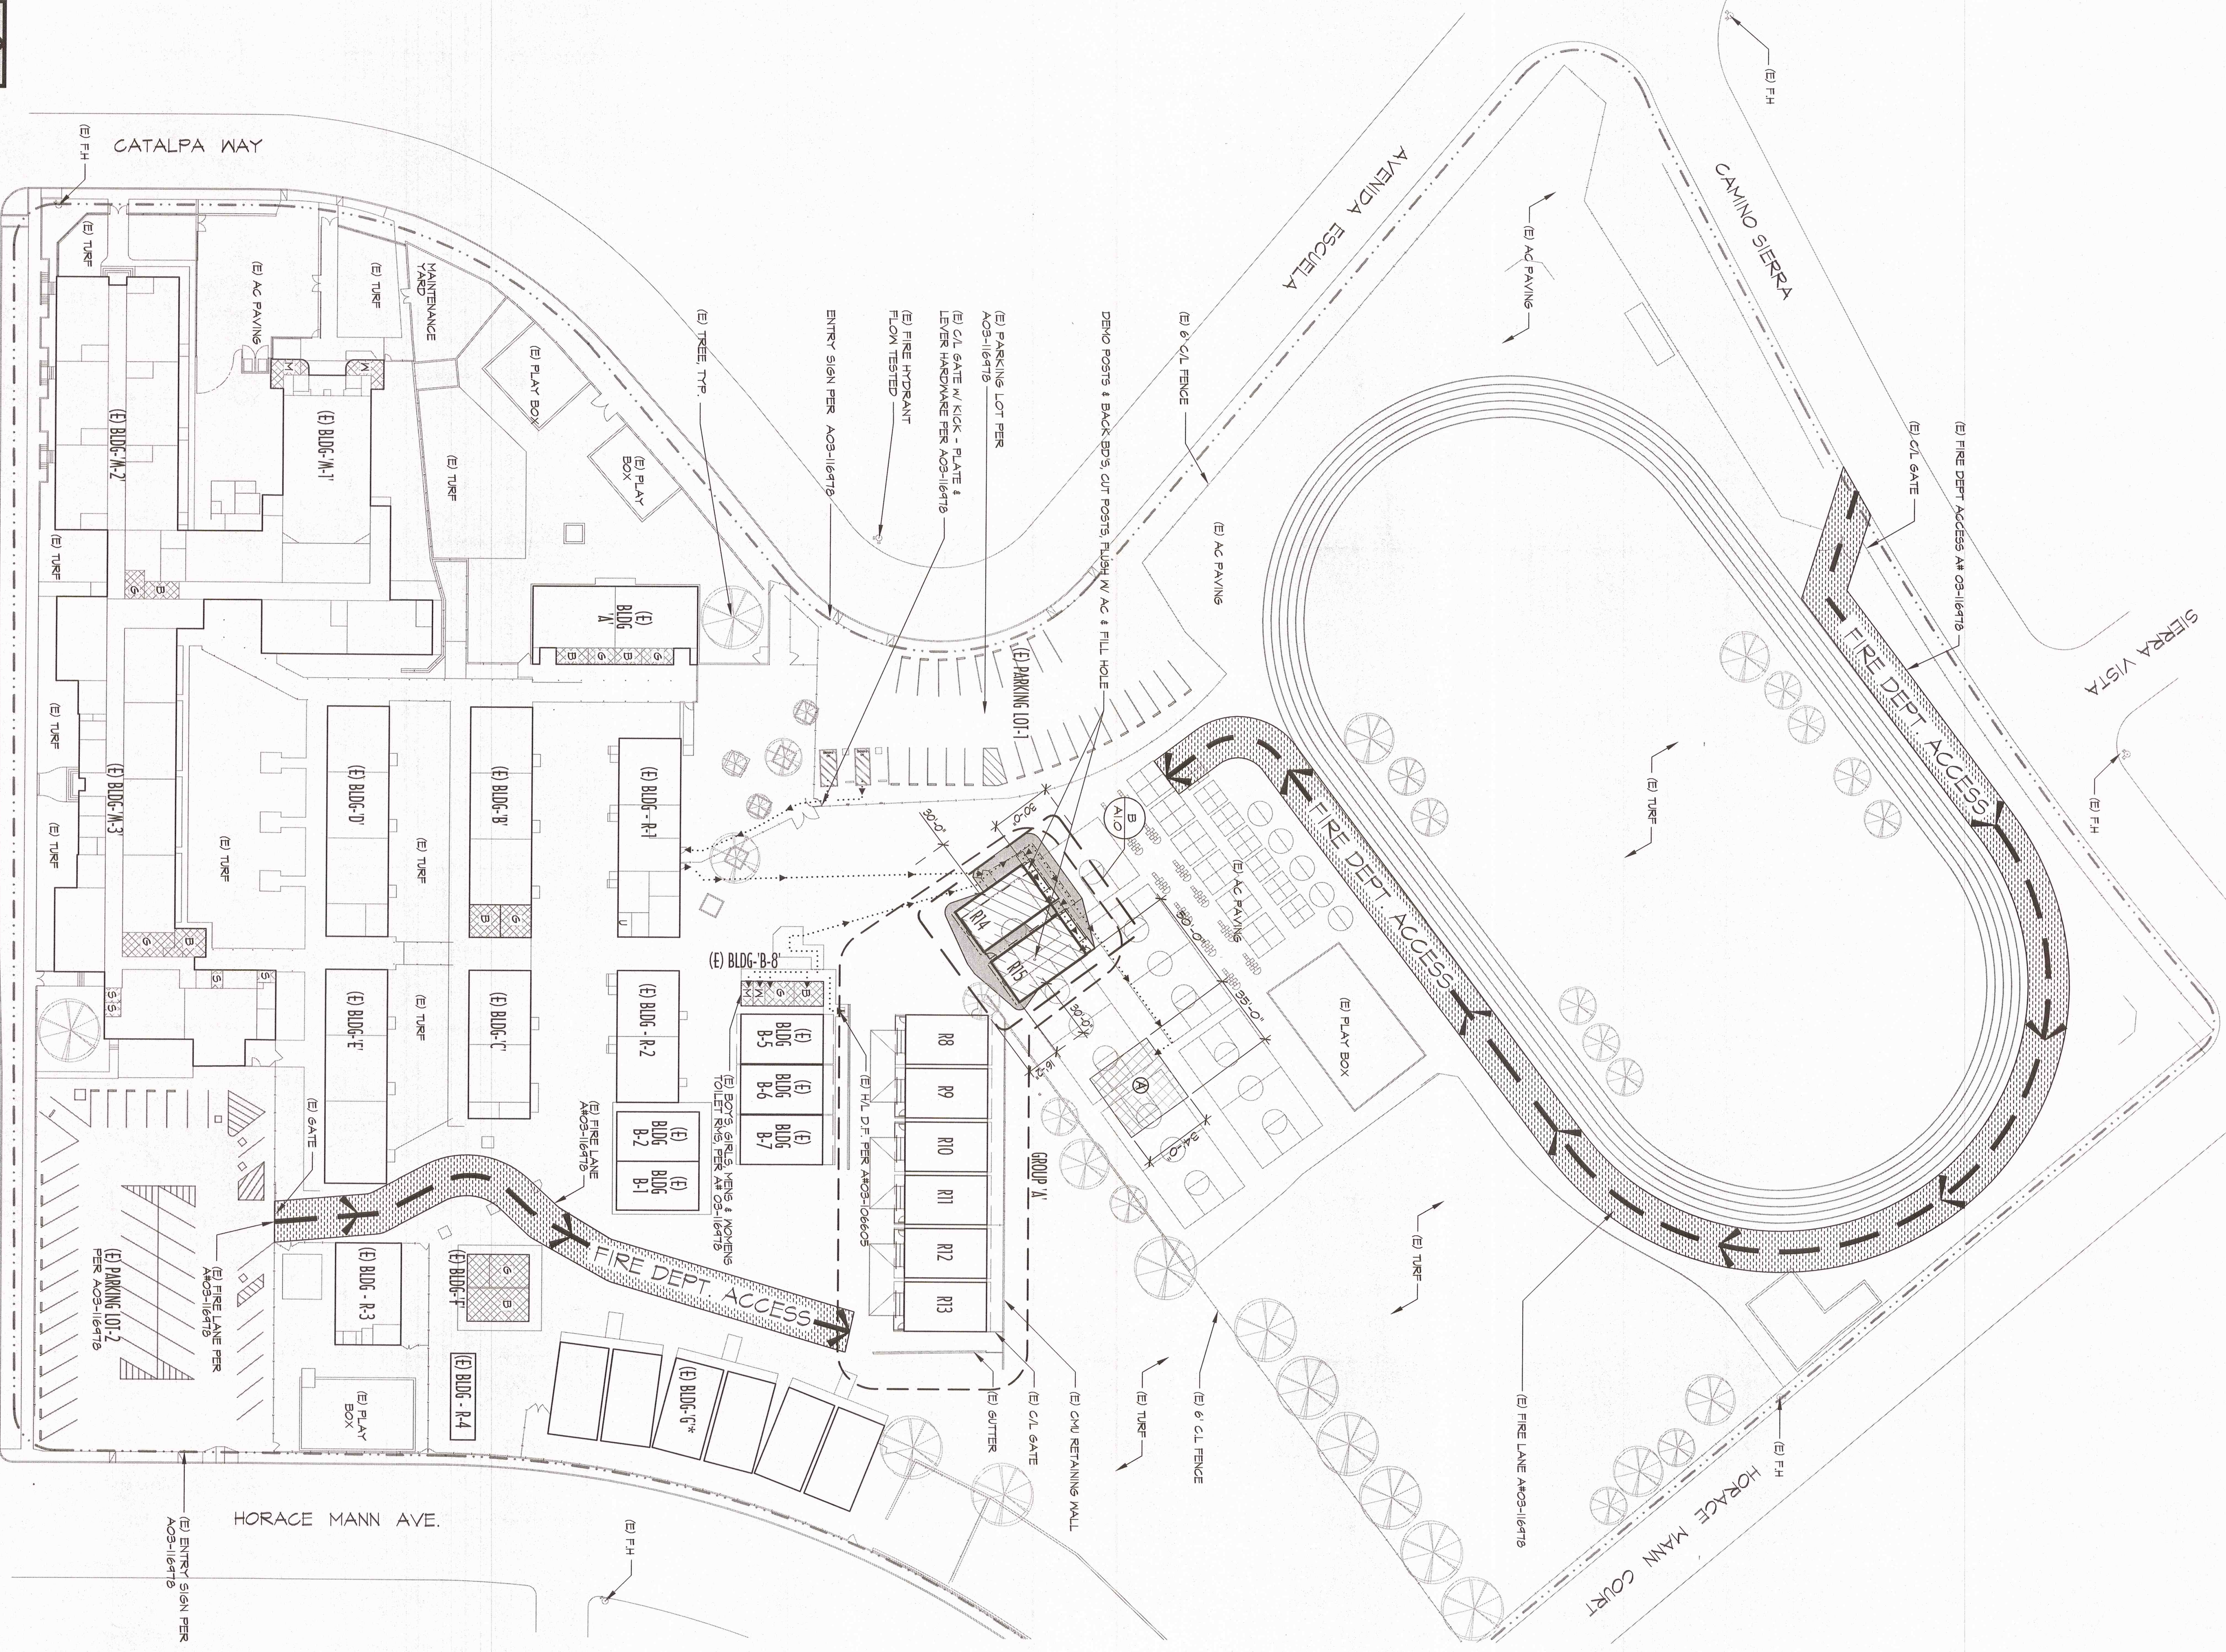

CHECK AND VERIFY ALL DIMENSIONS BEFORE PROCEEDING WITH THE WORK. REPORT DISCREPANCIES TO THE ARCHITECT. ALL CONSTRUCTION SHALL CONFORM TO THE C.B.C.

MARK	DATE	REVISIONS
1		
2		
3		

CHECK AND VERIFY ALL DIMENSIONS BEFORE PROCEEDING WITH THE WORK. ANY CHANGES TO THE ARCHITECT ALL CONSTRUCTION SHALL CONFORM TO THE C.B.S.

SITE IMPROVEMENTS FOR (2)-24'x40' MODULAR CLASSROOMS AT
HORACE MANN ELEMENTARY SCHOOL
 2710 NILES ST, BAKERSFIELD, CA 93306
 FOR
BAKERSFIELD CITY SCHOOL DISTRICT
 BAKERSFIELD, KERN COUNTY, CALIFORNIA

REGISTERED ARCHITECT
 OFFICE OF REGULATION SERVICES
 JAN 03 - 18/412
 AC
 DATE
 PIN: 63321-285

ARCHITECT
 1601 NEW STINE ROAD, SUITE 280
 BAKERSFIELD, CA 93309
 PH: (661) 397-4377
 FAX: (661) 397-4378
 WWW.SCARCHEITECT.COM

STEPHEN COMPTON, CAL. REG. ARCHITECT
 10000 W. 10TH AVE., SUITE 100
 BAKERSFIELD, CA 93311
 PH: (661) 397-4377
 FAX: (661) 397-4378
 WWW.SCARCHEITECT.COM

MISCELLANEOUS DETAILS

JOB NO. 1744
 DRAWN: J.T.
 CHECKED: J.T.
 DATE: 08/24/17
10.0
 1 OF 2 SHEETS


1	RAMPS FLUSH TRANSITION	SCALE: 6" = 1'-0"	2	A.C. PAVING @ MODULAR	SCALE: 1/2" = 1'-0"	3	DOOR/GATE LEVER HDNR	SCALE: 9" = 1'-0"	4	DOOR SIGNAGE	SCALE: NTS	5	SIGN MOUNT DETAIL	SCALE: 6" = 1'-0"	6	CLEARANCE DETAIL	SCALE: 1/2" = 1'-0"
7	HVAC EXP STL CLOSURE BLW HVAC	SCALE: NTS	8	XXXXXXX	SCALE: XXX = XXX	9	POST FOOTING DETAIL	SCALE: 1" = 1'-0"	10	CHAIN LINK FENCE	SCALE: 1/2" = 1'-0"	11	CHAIN LINK GATE	SCALE: 1/2" = 1'-0"	12	RAMPS EXTENSION DETAIL	SCALE: 1/2" = 1'-0"
13	PERIM. DETAIL @ PLATFORM	SCALE: 1" = 1'-0"	14	SECTION AT RAMP	SCALE: 3/4" = 1'-0"	15	WALL HANDRAIL DTL.	SCALE: 9" = 1/2" = 1'-0"	16	DETAILS	SCALE: 1/2" = 1'-0"	17	RAMPS EXTENSION	SCALE: 9" = 1'-0"	18	BASE PLATE AT RAMP TOE	SCALE: 9" = 1'-0"
19	ASPHALT CONCRETE PAVING	SCALE: 1/2" = 1'-0"	20	HANDRAIL ELEVATION	SCALE: 1/2" = 1'-0"	21	XXXXXXX	SCALE: XXX = XXX	22	XXXXXXX	SCALE: XXX = XXX	23	XXXXXXX	SCALE: XXX = XXX	24	XXXXXXX	SCALE: XXX = XXX
25	XXXXXXX	SCALE: XXX = XXX	26	XXXXXXX	SCALE: XXX = XXX	27	XXXXXXX	SCALE: XXX = XXX	28	XXXXXXX	SCALE: XXX = XXX	29	XXXXXXX	SCALE: XXX = XXX	30	XXXXXXX	SCALE: XXX = XXX

MARK	DATE	REVISIONS
1		
2		
3		

CHECK AND VERIFY ALL DIMENSIONS BEFORE PROCEEDING WITH THE WORK. REPORT DISCREPANCIES TO THE ARCHITECT. ALL CONSTRUCTION SHALL CONFORM TO THE C.B.C.

SITE IMPROVEMENTS FOR (2)-24'x40' MODULAR CLASSROOMS AT
HORACE MANN ELEMENTARY SCHOOL
2710 NILES ST, BAKERSFIELD, CA 93306
FOR
BAKERSFIELD CITY SCHOOL DISTRICT
BAKERSFIELD, KERN COUNTY, CALIFORNIA

IDENTIFICATION STAMP
BY: OF THE STATE ARCHITECT
OFFICE OF REGULATION SERVICES
APR 03 11:24:12
FILE: 15-6
AC _____ RS _____ SS _____
DATE: SEP 06 2011

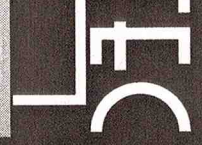The logo for SCA Architect Inc. features a large, stylized 'SCA' in a bold, sans-serif font. The 'S' and 'C' are connected, and the 'A' is a simple triangle. To the right of the 'SCA' is the word 'ARCHITECT' in a smaller, all-caps, sans-serif font. Below the 'SCA' is the word 'Inc.' in a smaller, italicized, sans-serif font. The entire logo is enclosed in a thin black rectangular border.

1601 NEW STINE ROAD, SUITE 200
BAKERSFIELD, CA 93309
PH: (661) 397-4337
FAX: (661) 397-4378
WWW.SCAARCHITECT.COM

Rose Sing and Associates, Inc.
Electrical Consultants
131 S. Dunsmuir — (569) 735-6871
Vadito, California 92392-6705

OVERALL SITE ELECTRICAL PLAN


JOB NO.	1244
DRAWN :	G
CHECKED :	
DATE :	09/01/17

2.1

OF

SHEET

2.1 OF SHEET

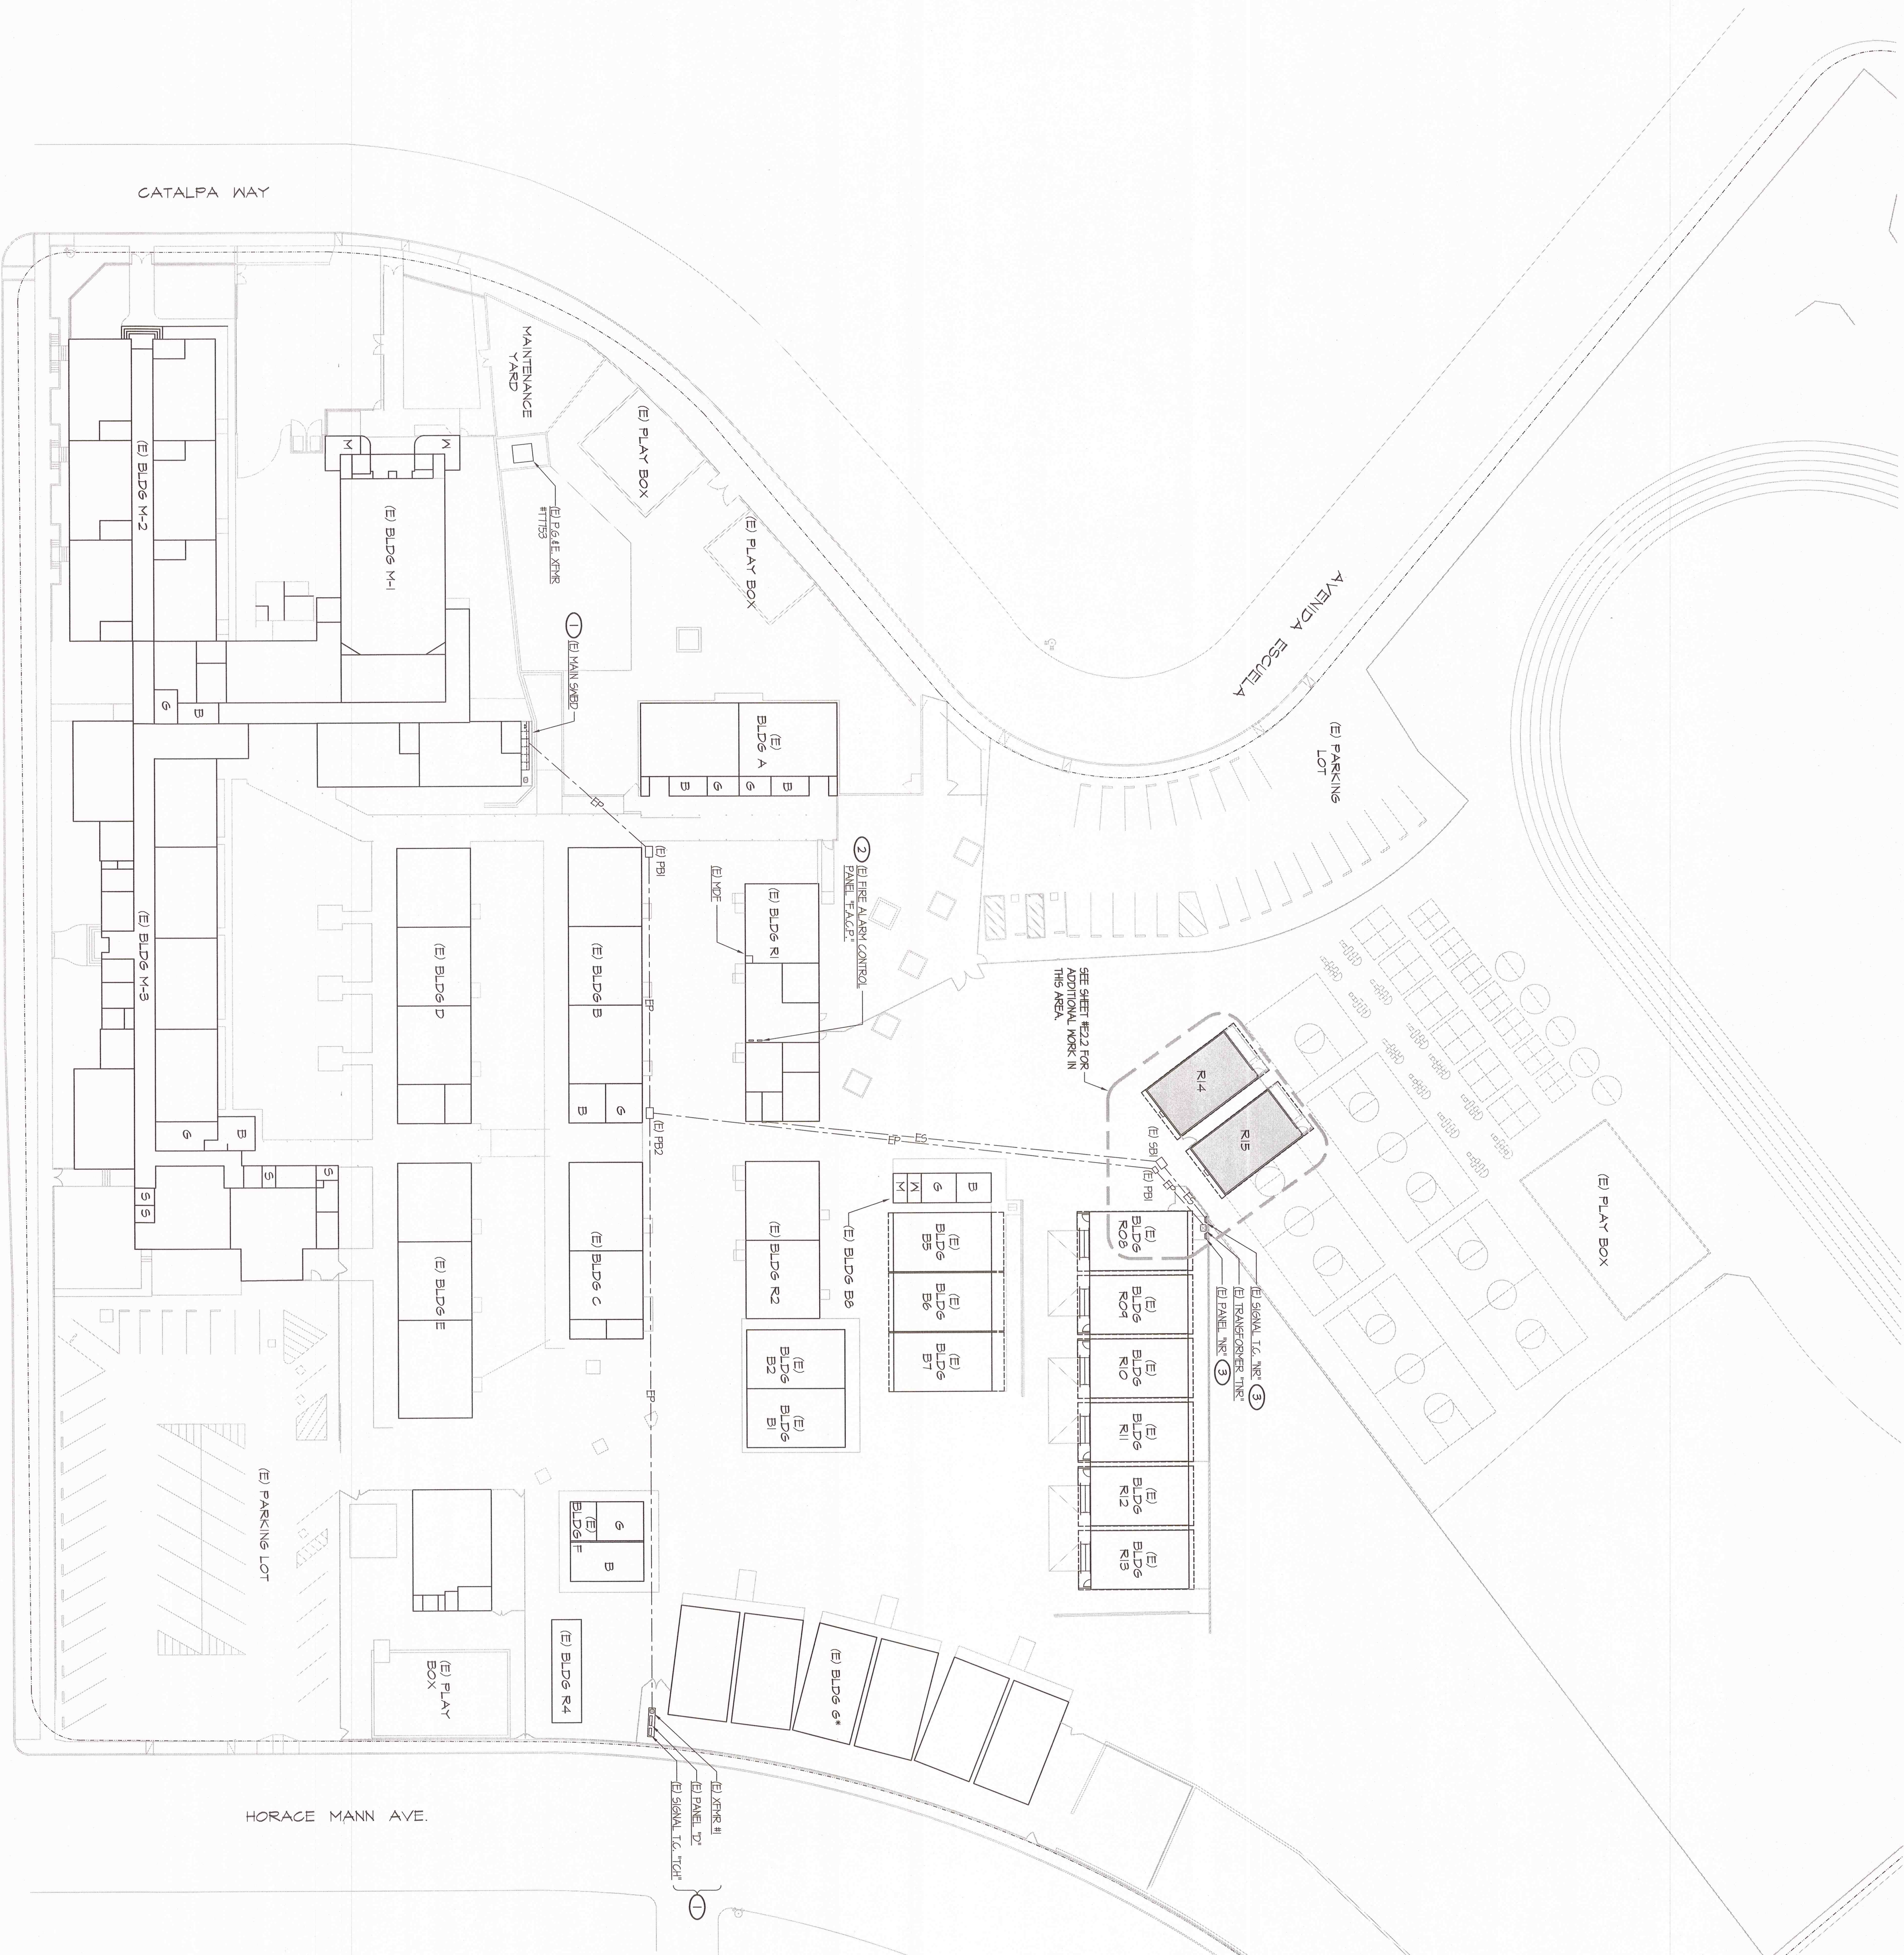

- NOTES (THIS SHEET ONLY):**
-
- ① TO REMAIN IN USE, NO WORK REQUIRED.
 - ② PROVIDE PROGRAMMING FOR NEW DEVICES AS REQUIRED.
 - ③ COORDINATE WITH OWNER TO ACCESS AS REQUIRED TO DO NEW WORK PER PLANS.
 - ④ IF _____ DENOTES THE APPROXIMATE LOCATION OF EXISTING POWER FEEDERS AND/OR SERVICE CONDITIONS, VERIFY EXACT LOCATION AT SITE.
 - ⑤ _____ DENOTES THE APPROXIMATE LOCATION OF EXISTING SIGNALS FEEDERS AND/OR SERVICE CONDITIONS, VERIFY EXACT LOCATION AT SITE.

COMPLETE AUTOMATIC FIRE ALARM SYSTEM
PLAN SUBMITTAL

THE FIRST ALARM SYSTEM SHOWN ON THESE PLANS HAS BEEN IDENTIFIED AND APPROVED BY THE DIVISION OF THE STATE ARCHITECT. ANY SUBSTITUTION OF THE FIRST ALARM SYSTEM SHALL BE RESUBMITTED TO THE ARCHITECT FOR REVIEW AND APPROVAL. THE CONTRACTOR SHALL PAY ANY ADDITIONAL FEES THAT ARE INCURRED DUE TO THE SUBSTITUTION.

MARK	DATE	REVISIONS
1		
2		
3		

CHECK AND VERIFY ALL DIMENSIONS BEFORE PROCEEDING WITH THE WORK. REPORT DISCREPANCIES TO THE ARCHITECT. ALL CONSTRUCTION SHALL CONFORM TO THE C.B.C.


SITE IMPROVEMENTS FOR (2)-24'x40' MODULAR CLASSROOMS AT
HORACE MANN ELEMENTARY SCHOOL
2710 NILES ST, BAKERSFIELD, CA 93306
FOR
BAKERSFIELD CITY SCHOOL DISTRICT
BAKERSFIELD, KERN COUNTY, CALIFORNIA

IDENTIFICATION STAMP
DIV. OF THE STATE ARCHITECT
OFFICE OF REGULATION SERVICES


APPL. 03-112412
FILE: 15-6

AC RS 66 SS 73
DATE: SEP 06 2011

PTN: 63321-285

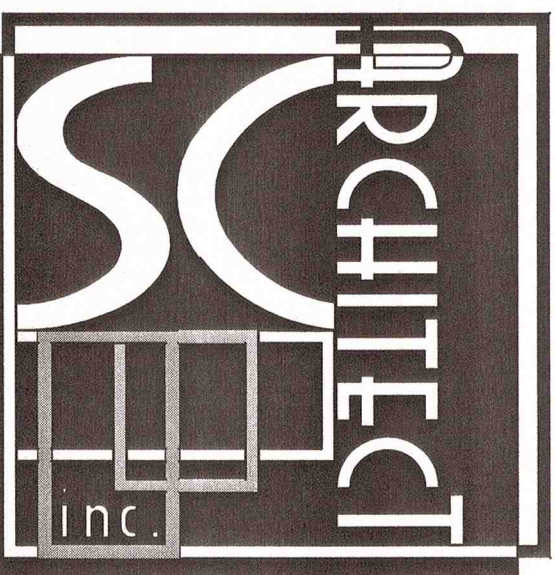

1601 NEW STINE ROAD, SUITE 28
BAKERSFIELD, CA 93309
PH: (661) 397-4377
FAX: (661) 397-4378
WWW.SCARCITECT.COM

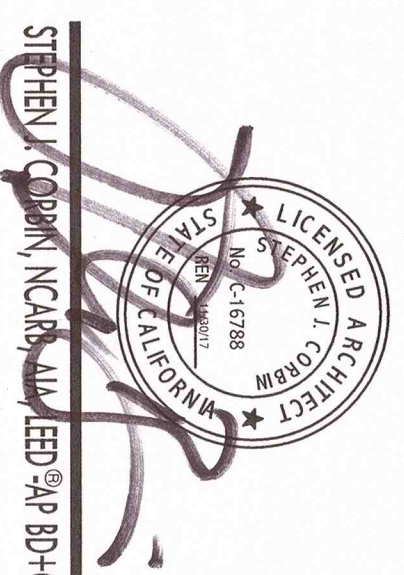

Rose Sing and Associates, Inc.
Electrical Consultants
131 S. Dunworth - (559) 733-2673
Visalia, California 93292-6705

POWER AND SIGNALS PLAN AND FIRE ALARM PLAN

JOB NO.	1244
DRAWN :	U
CHECKED :	
DATE :	09/09/17



2.2

OF
SHEETS

OF SHEETS


NOTES (THIS SHEET ONLY):

1. CONCRETE PANEL, PROVIDED WITH RELOCATABLE BUILDING.
2. POWER EXISTING SPACE 11/2" STUB OUT, VERTICALLY EXACT LOCATION 11.5" AND 11.5" FROM THE TOP OF THE WALL. THE WALL IS 11.5" FROM THE TOP OF THE WALL. IN ONE SPAN CABLE, TWO TYS CABLES AND 2 #12. REMAINING 1/2" CONDITIONS SHALL BE FOR OWNERS USE.
3. EXISTING CONDITIONS ARE SPARKS MOUNTED, HORIZONTAL, ON REAR WALL OF RELOCATABLE BUILDING AND ARE TO REMAIN.
4. FEEDER PER ONE LINE DISBURS, DETAIL 11541.
5. 3/4" - TWO TYS CABLES, 2 #12.
6. 1 1/4" - ONE 1/4" CABLE, TWO TYS CABLES, 4 #12.
7. USE JUNCTION BOX SUPPLIED WITH RELOCATABLE BUILDING FOR EXISTING SPARKER.
8. 3/4" - ONE 1/4" CABLE.
9. 1" - TWO TYS CABLES, 4 #12.
10. PROVIDE ONE 3/4" - ONE 1/4" - ONE 1/4" - ONE 2" FOR USE BY THE OWNER.
11. 1 1/4" - ONE SPAN CABLE, TWO TYS CABLES, ONE 1/4" CABLE.
12. 1" - ONE 1/4" CABLE, TWO TYS CABLES, 2 #12.
13. 3/4" - TWO TYS CABLES.
14. AT THIS POINT PICK UP AND EXTEND THE EXISTING 3/4" NOTIFICATION AFFLANGE CABLES AND SPARKER AND EXTEND AS SHOWN. MOVE END OF LINE REVISIONS. SEE REMOTE 16.
15. NEW PULL BOX PER DETAIL 11541, TYPICAL 11041.
16. LOCATE TO CAPTURE EXISTING CABLE STUB OUTS.
17. STUB CONDITIONS INTO ACCESSIBLE ATTIC SPACE ABOVE 1-FBAR CEILING.
18. EXISTING SIGNALS CONDITIONS TO REMAIN FOR OWNERS USE.
19. 1 1/4" - ONE SPAN CABLE, TWO TYS CABLES AND TWO 1/4" CABLES.
20. PASSING PULL AN INCH THREE 1/2" STUBS INTO ACCESSIBLE ATTIC SPACE 1-FBAR CEILING.
21. CONNECT TO SPARKER NOTIFICATION AFFLANGE.
22. PROVIDE A 1/4" x 3/4" x 8 D, NEMA 3A SPARKER COVER ENCLOSURE. MOUNT UP HIGH ON WALL SO THAT TOP OF THE ENCLOSURE IS LOCATED ABOVE INTERIOR 1-FBAR CEILING.
23. EXISTING SIGNALS AND FIBER ALARM FEEDERS, 1/2" - SIX CAT 5E CABLES, PLUS TWO 1/4" FIBER CABLES, 1/2" - TWO 6-STRAND FIBER OPTIC CABLES (60/25) AND 1/2" - THREE SPAN CABLES.
24. PULL IN NEW 1/4" CABLE FROM NEMA 3A, 1/2" THRU THE EXISTING 1/2" CONDITION CONTAINING THE THREE SPAN CABLES.
25. RUN NEW 1/4" CABLE INTO ACCESSIBLE ATTIC SPACE ABOVE 1-FBAR CEILING.
26. RUN A NEW 3/4" CABLE FROM THE EXISTING FIBER ALARM POWER EXPANDER PANEL, 1-FBAR AND STUB INTO THE ACCESSIBLE ATTIC SPACE ABOVE 1-FBAR CEILING. PULL IN NEW 1/4" CABLE.
27. RUN A 6/4" RIGID CONDUIT OUT OF THE BACK OF THE EXISTING PANEL, AND CONDUIT HORIZONTAL TO ABOVE THE EXISTING CABLE PULL, POWER AND FIBER CONDUIT 6/4" TO PVC 40 AT ELBOW. PULL IN NEW CONDUCTORS PER ONE LINE DISBURS, DETAIL 11541.

COMPLETE AUTOMATIC FIRE ALARM SYSTEM
PLAN SUBMITTAL

THE FIRE ALARM SYSTEM SHOWN ON THESE PLANS HAS BEEN SUBMITTED AND APPROVED BY THE DIVISION OF THE STATE ARCHITECT. ANY SUBSTITUTION OF THE FIRE ALARM SYSTEM SHALL BE RESUBMITTED TO THE ARCHITECT FOR REVIEW AND APPROVAL. THE CONTRACTOR SHALL PAY ANY ADDITIONAL FEES THAT ARE INCURRED DUE TO THIS SUBSTITUTION.

THE FIRE ALARM SYSTEM SHALL BE A TOTAL (COMPLETE) AUTOMATIC HEAT AND SMOKE DETECTION SYSTEM PER C.F. SECTION 9012.3.6, AND SHALL COVER EVERY ROOM AND/OR AREA. UPON THE ACTIVATION OF ANY INITIATION DEVICE THE FIRE ALARM SYSTEM SHALL ALERT ALL OCCUPANTS AND TRANSMIT THE ALARM SUPERVISORY AND TROUBLE SIGNALS TO AN APPROVED SUPERVISING STATION (C.F. SECTION 9012.3.5).

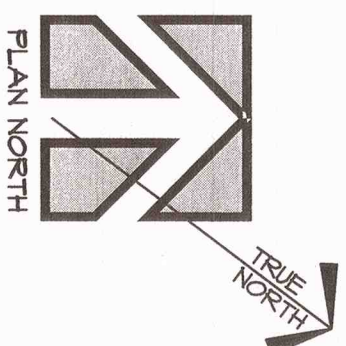



FIRE ALARM PLAN





SCALE: 1/8" = 1'-0"



POWER AND SIGNALS PLAN

SCALE: 1/8" = 1'-0"

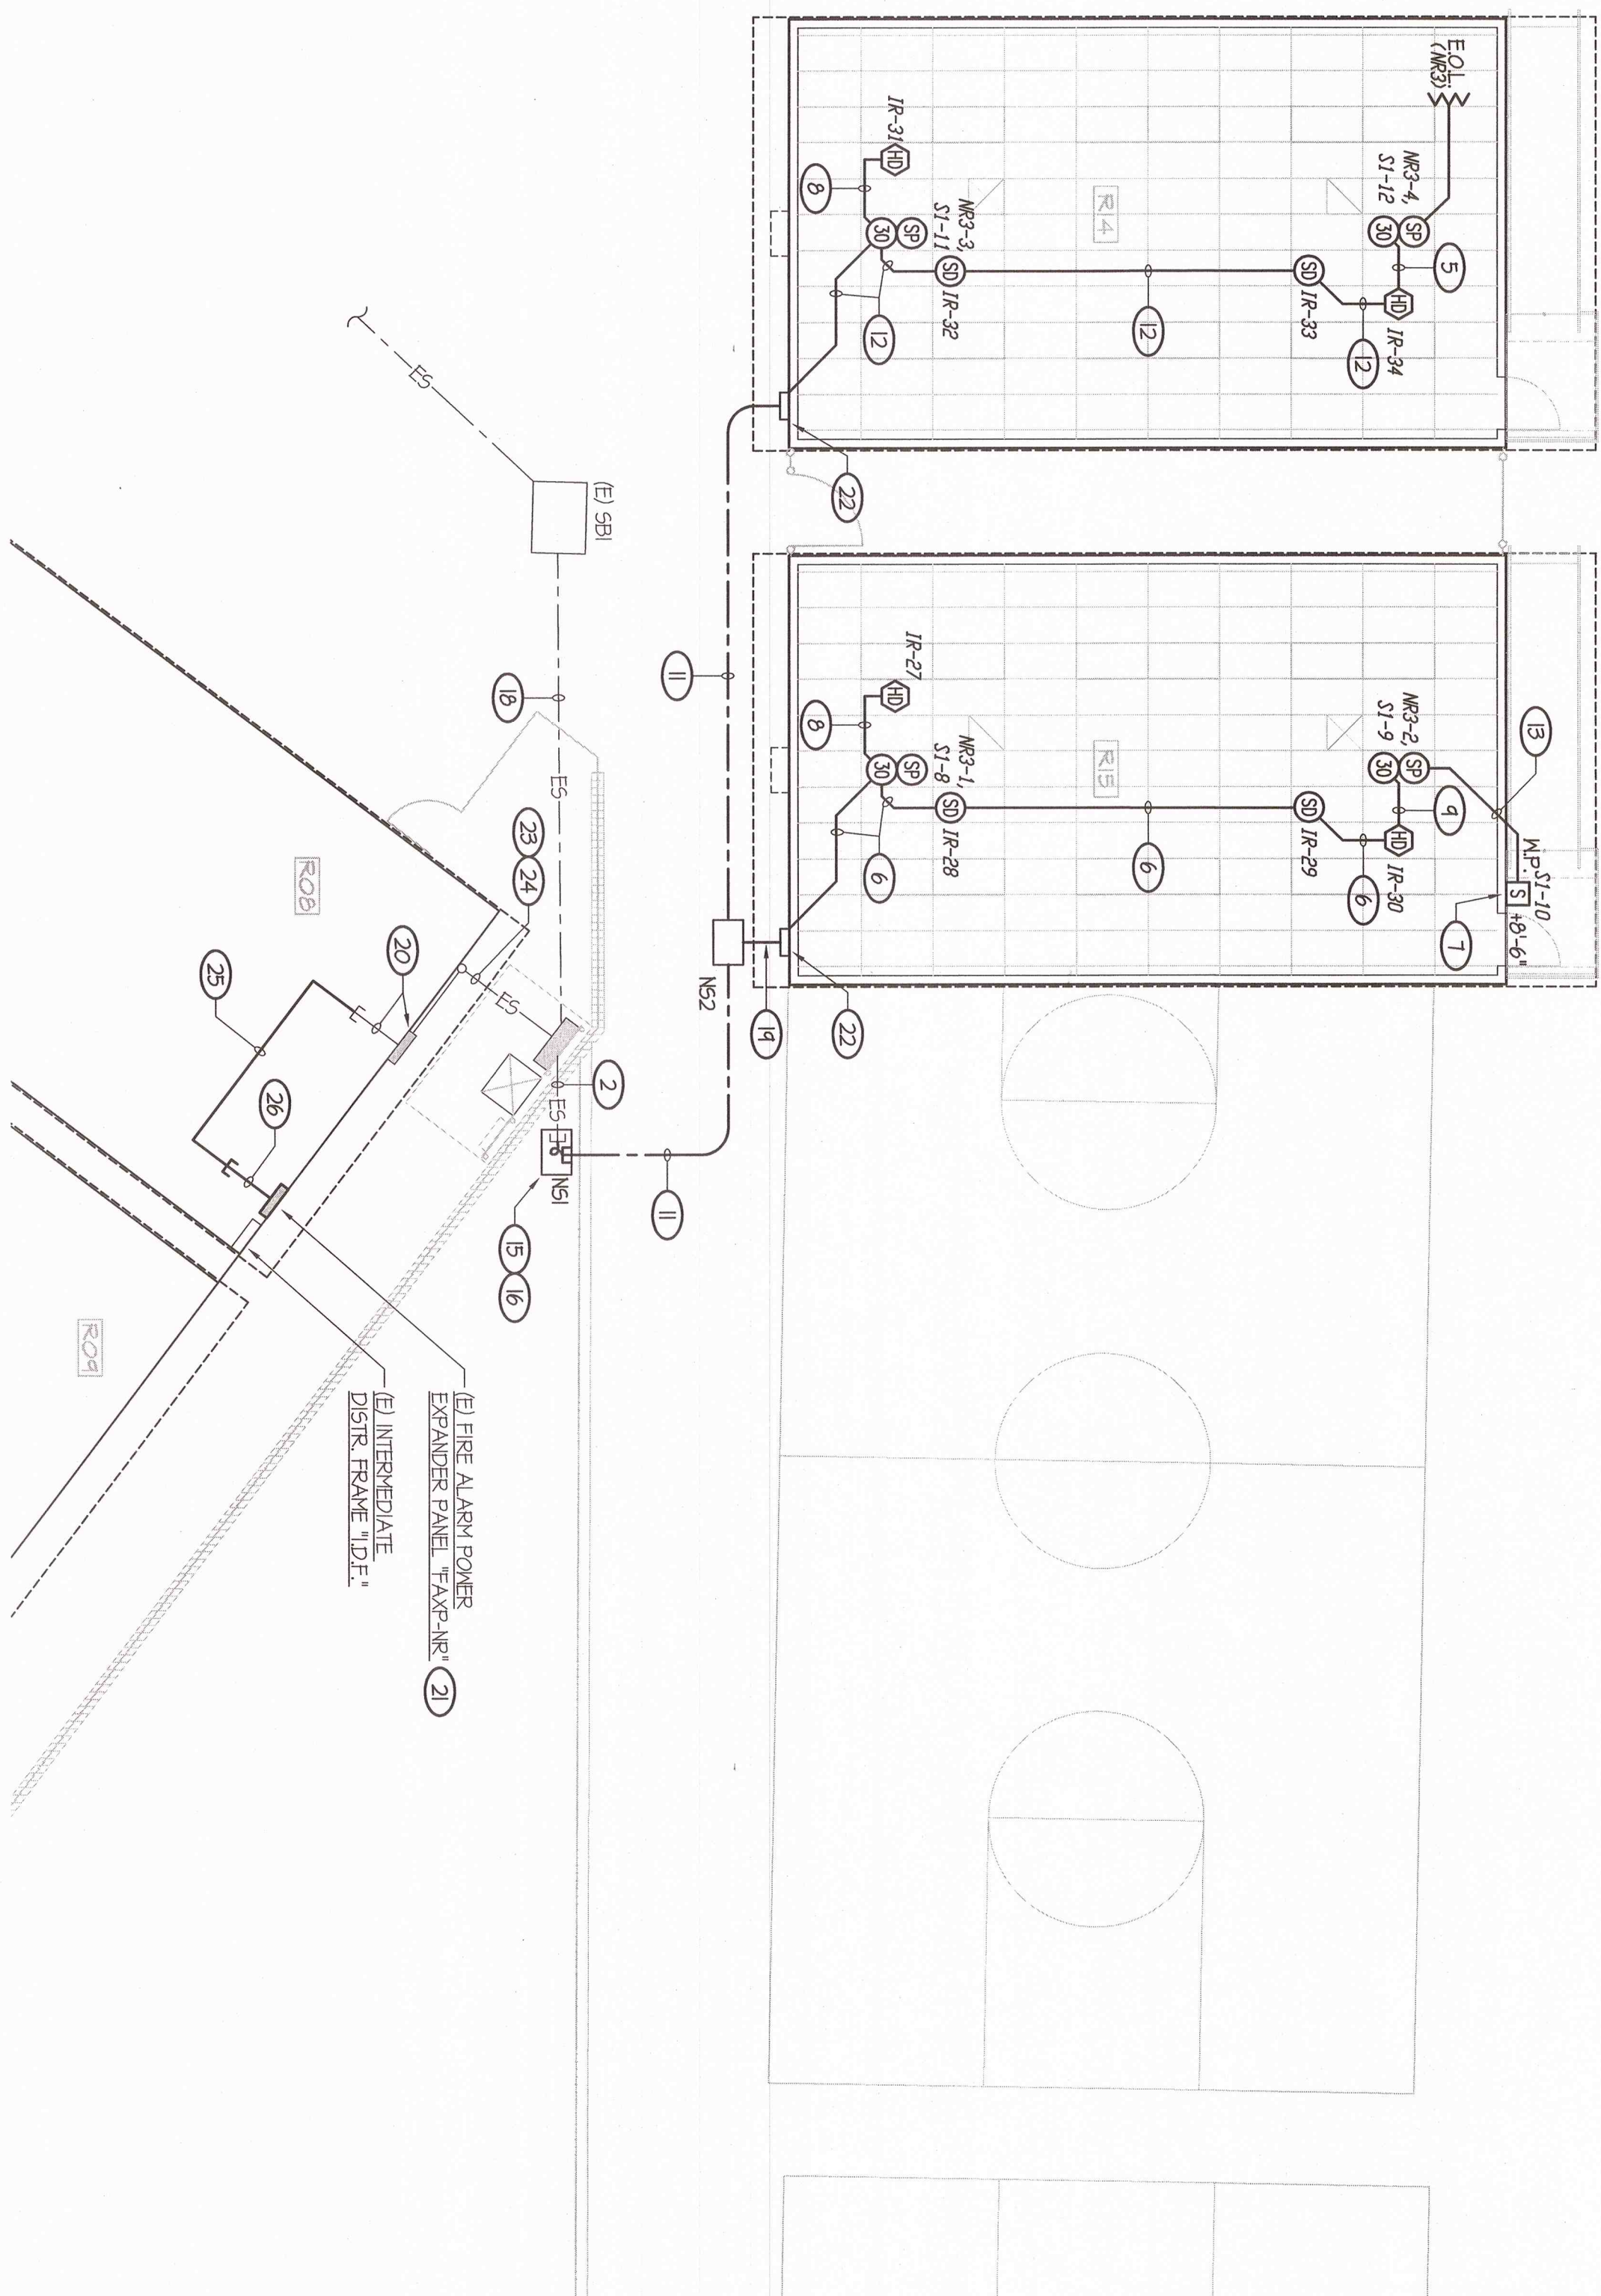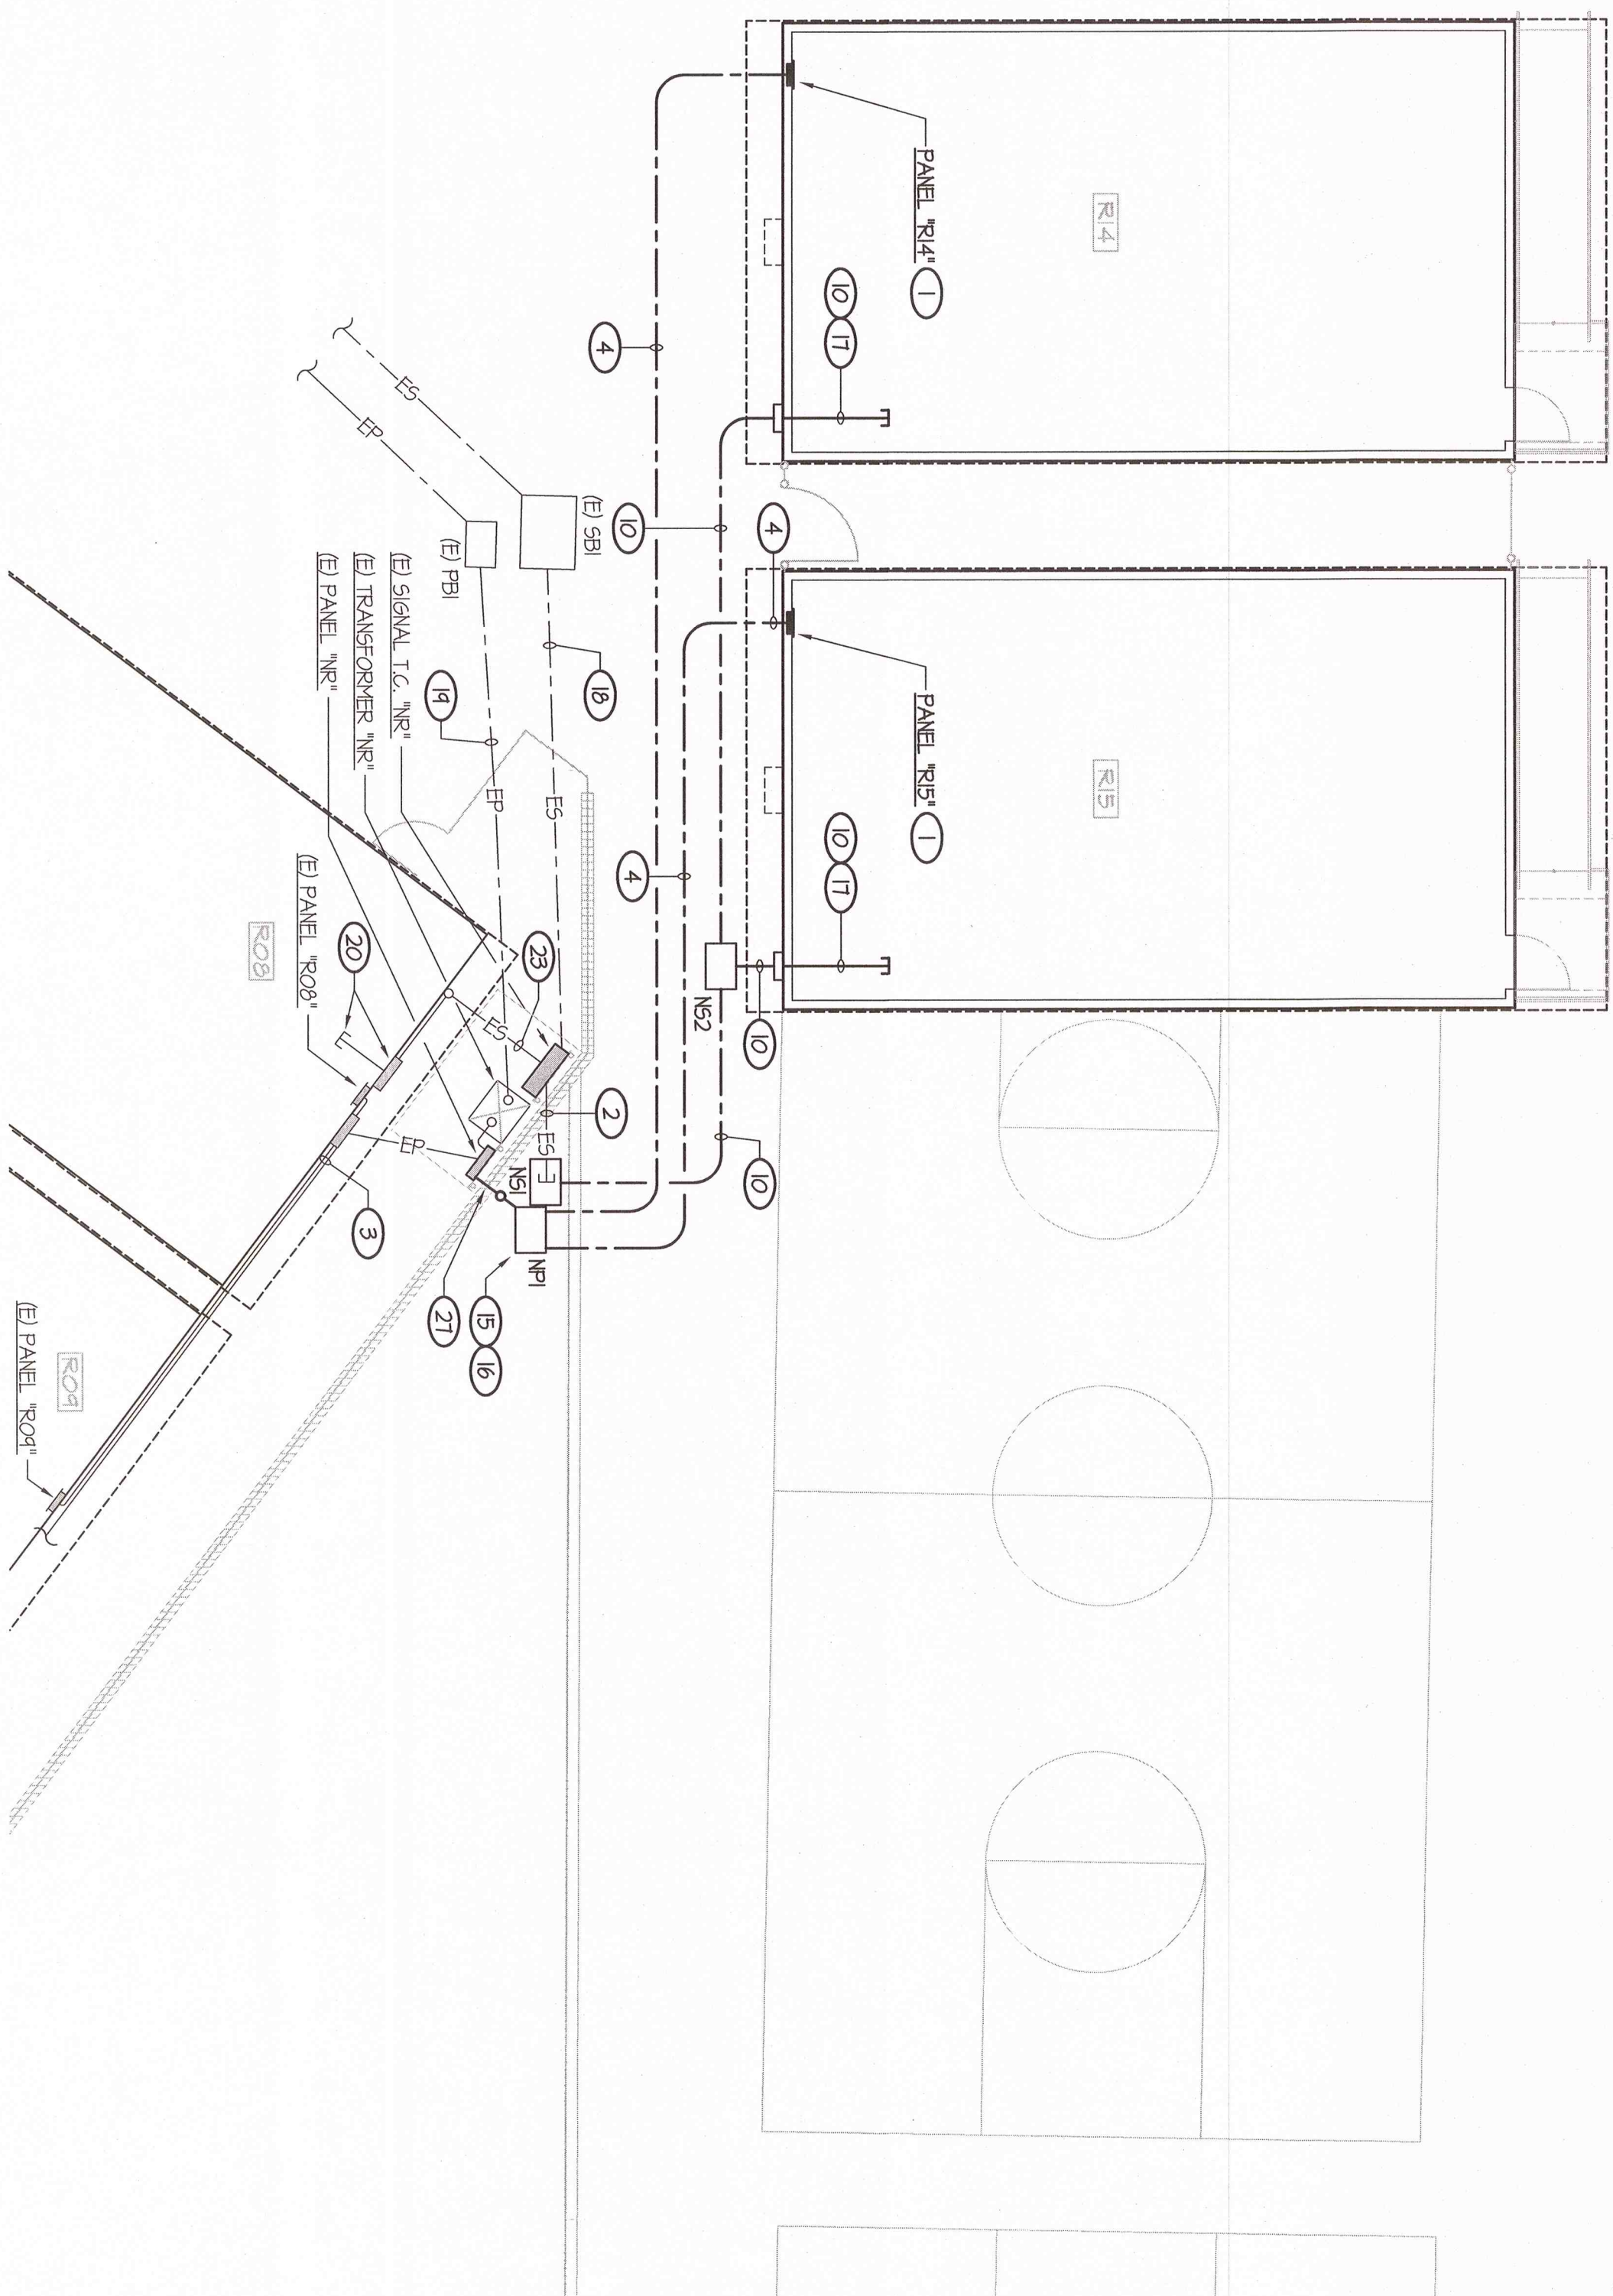

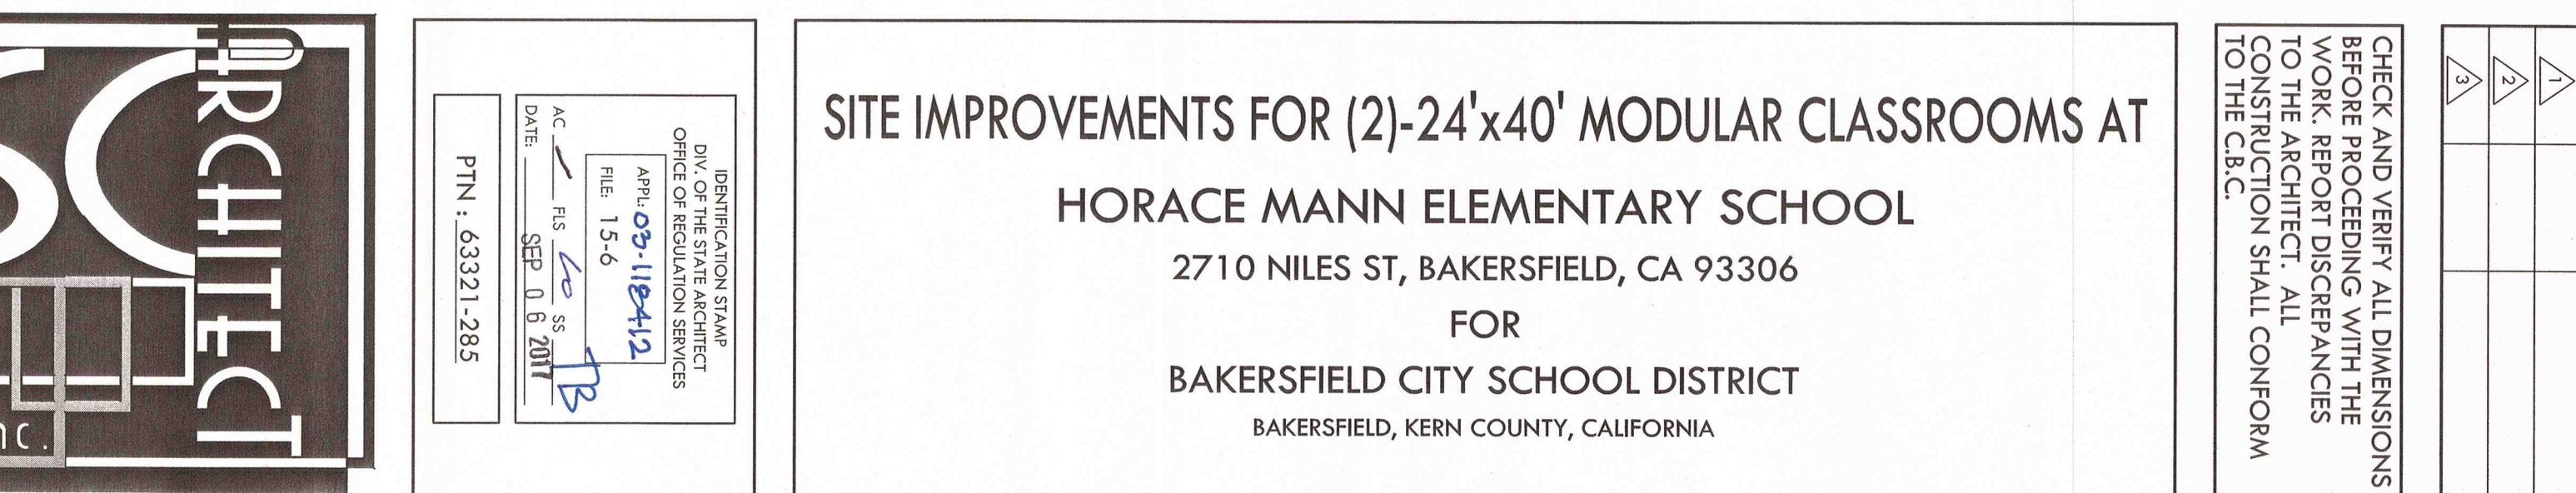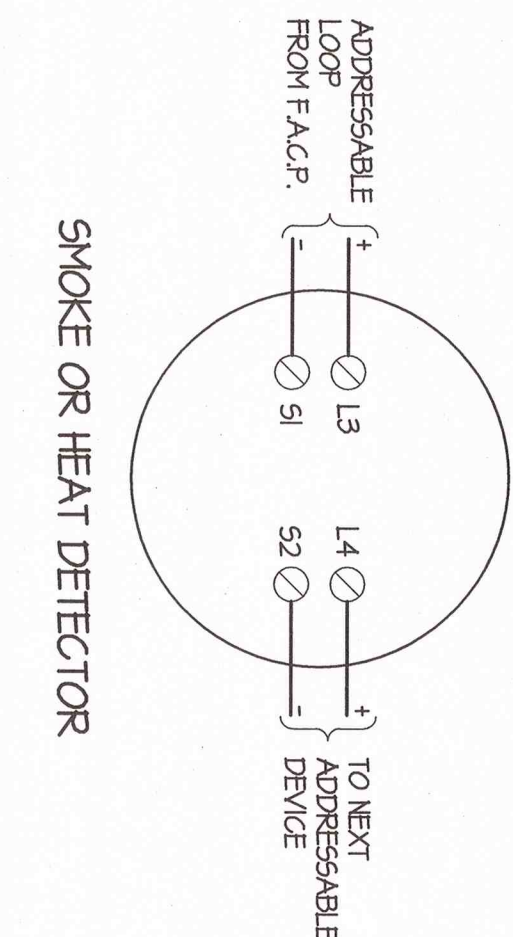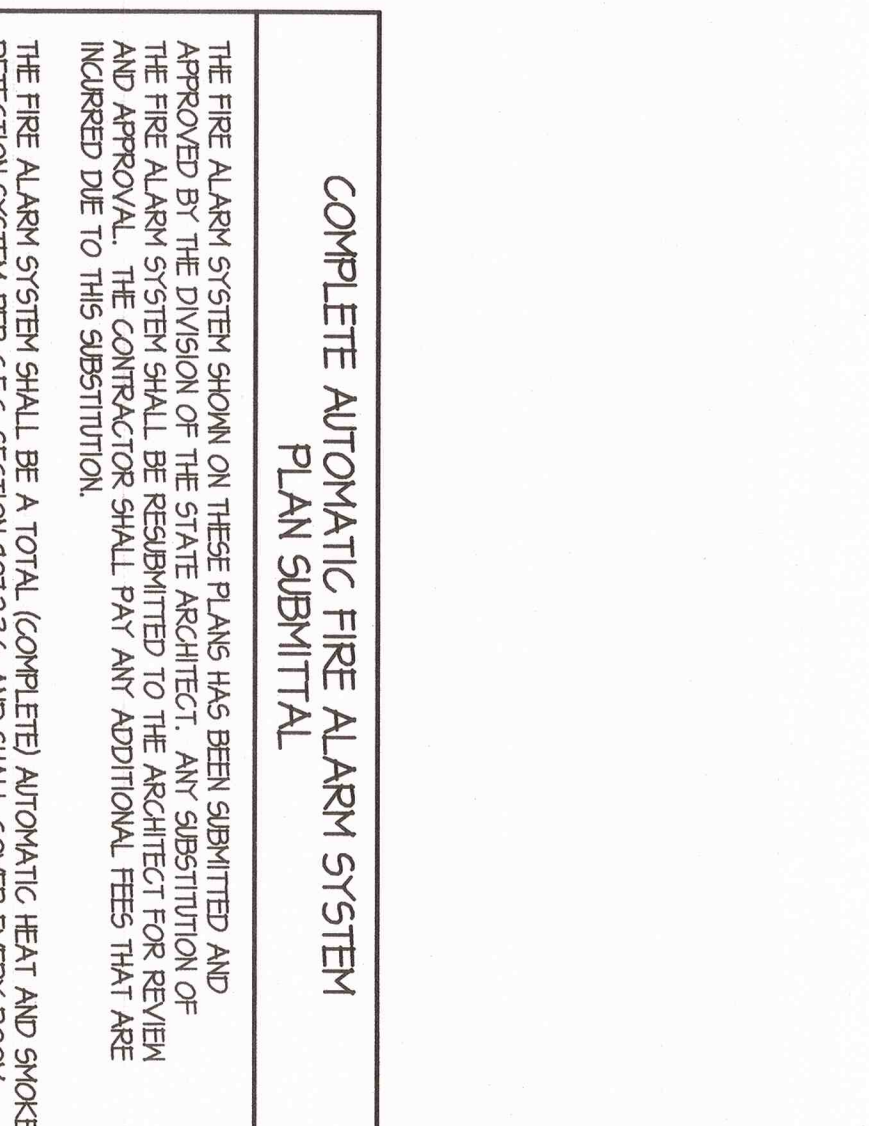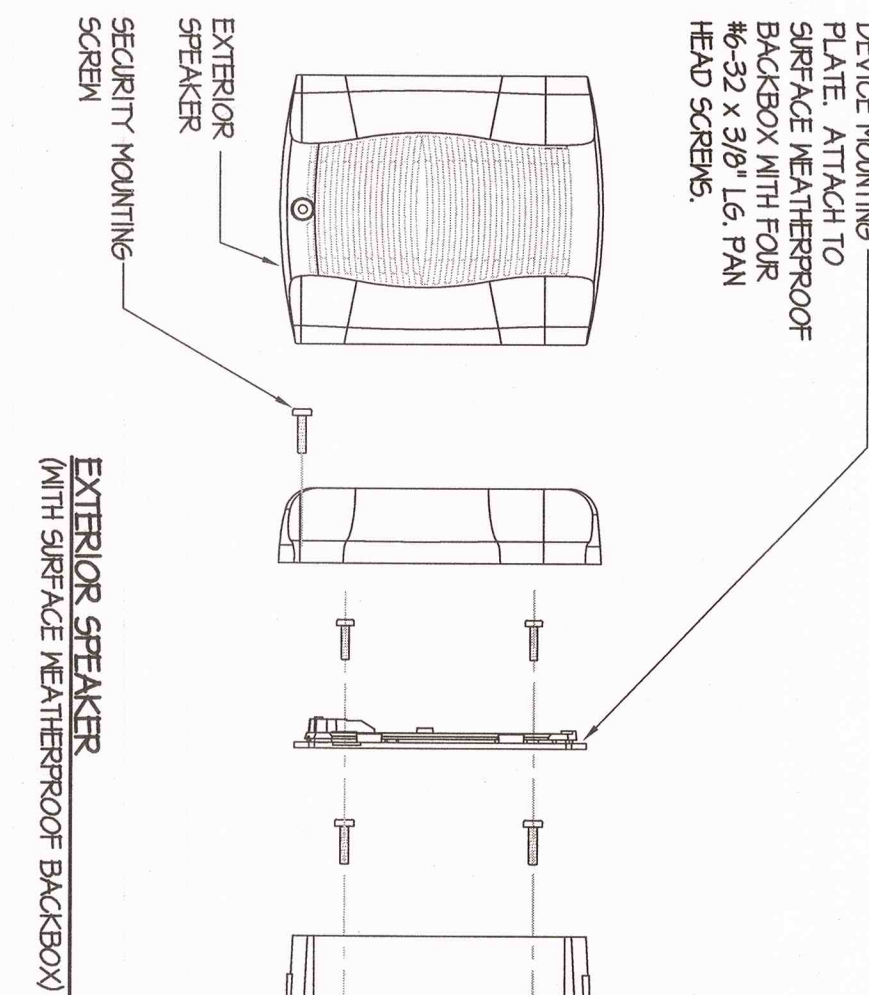

MARK	DATE	REVISIONS
1		
2		
3		

CHECK AND VERIFY ALL DIMENSIONS BEFORE PROCEEDING WITH THE WORK. REPORT DISCREPANCIES TO THE ARCHITECT. ALL CONSTRUCTION SHALL CONFORM TO THE C.B.C.

SITE IMPROVEMENTS FOR (2)-24'x40' MODULAR CLASSROOMS AT
HORACE MANN ELEMENTARY SCHOOL
2710 NILES ST, BAKERSFIELD, CA 93306
FOR
BAKERSFIELD CITY SCHOOL DISTRICT
BAKERSFIELD, KERN COUNTY, CALIFORNIA

IDENTIFICATION STAMP DIV. OF THE STATE ARCHITECT OFFICE OF REGULATION SERVICES	APR 03-11E412 FILE: 15-6
AC ☒ FLS ☒ SS ☒	DATE: SEP 0 8 2011

PTN : 63321-285

1601 NEW STINE ROAD, SUITE 28
BAKERSFIELD, CA 93309
PH: (661) 397-4377
FAX: (661) 397-4378
WWW.SCARCHITECT.COM

Rose Sing and Associates, Inc
Electrical Consultants
131 S. Dunworth - (559)733-267
Visalia, California 93292-6705

FIRE ALARM SYSTEM RISER Riser Diagram and Details

COMPLETE AUTOMATIC FIRE ALARM SYSTEM
PLAN SUBMITTAL

JOB NO.	1244
DRAWN :	U
CHECKED :	
DATE :	

3.2

SITE IMPROVEMENTS FOR (2)-24'x40' MODULAR CLASSROOMS AT
HORACE MANN ELEMENTARY SCHOOL
2710 NILES ST, BAKERSFIELD, CA 93306
FOR
BAKERSFIELD CITY SCHOOL DISTRICT
BAKERSFIELD, KERN COUNTY, CALIFORNIA

101 NEW STINE ROAD, SUITE 28
BAKERSFIELD, CA 93309
PH: (661) 397-4377
FAX: (661) 397-4378
WWW.SCARCHITECT.COM

CHECKED :	4.1 OF SHEETS
DATE : 09/01/17	

RELOCATABLE CLASSROOM BUILDING


N
A
X
4
0

(四) 成本

ELITE MODULAR
EML # T.B.D.
BAKERSFIELD S.D.
RELOCATION PACKAGE FROM STOCKPILE TO
SITE SPECIFIC FOR :
HORACE MANN : (X2) 24X40 L.H. DOOR
SN'S :19433-34 / 19469-70
HORI: (X4) 24X40 R.H. DOOR-
SN'S :19449-50/19563-64/19955-56/19959-60-

[illegible]


COVER SHEET,
SHEET INDEX,
BUILDING DATA

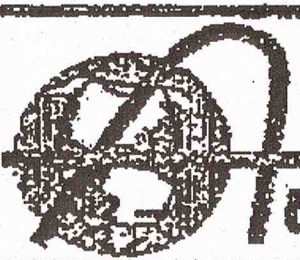


16833 Kramenia Ave., Riverside, CA 92504
Phone (909) 789-7186
Fax (909) 789-0263


TURORA MODULAR INDUSTRIES

RELOCATABLE BUILDING FOR:
**WILLIAMS/SCOTSMAN
GROUP**

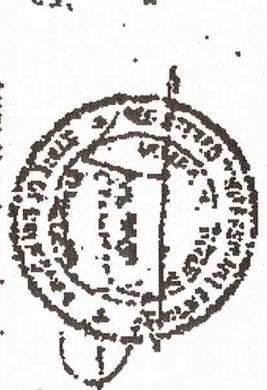
[illegible]

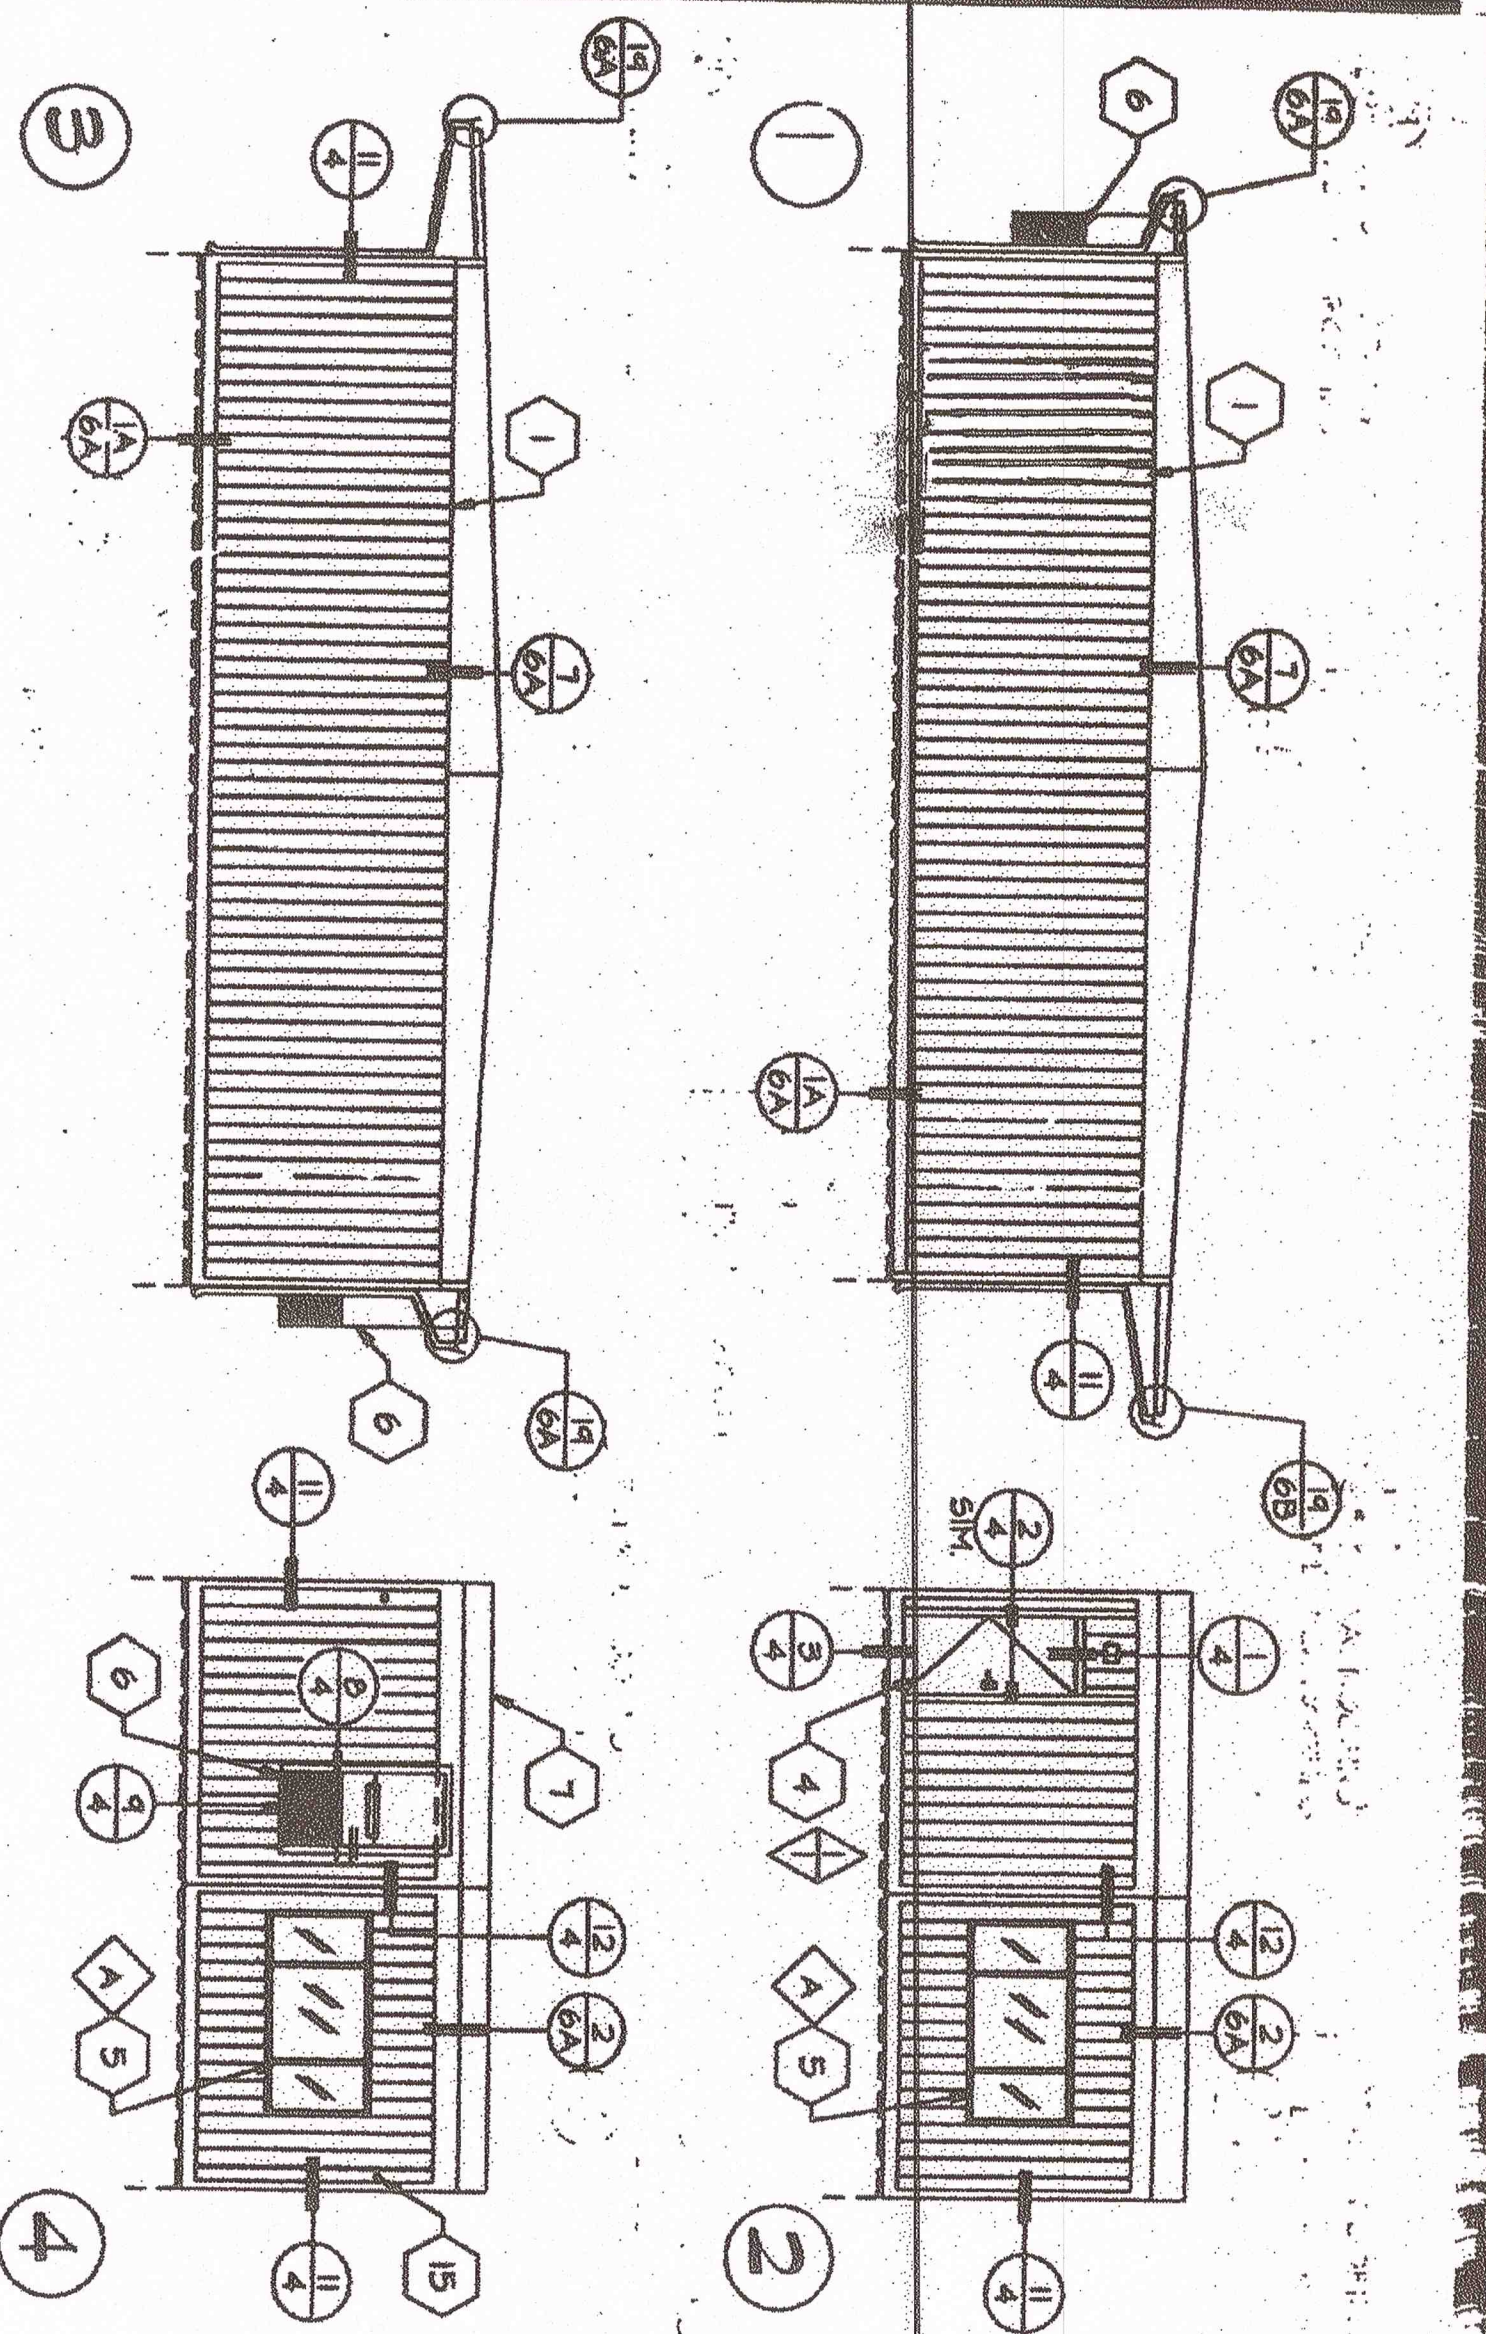


EXTERIOR ELEVATIONS
SCALE: 1/8" = 1'-0"

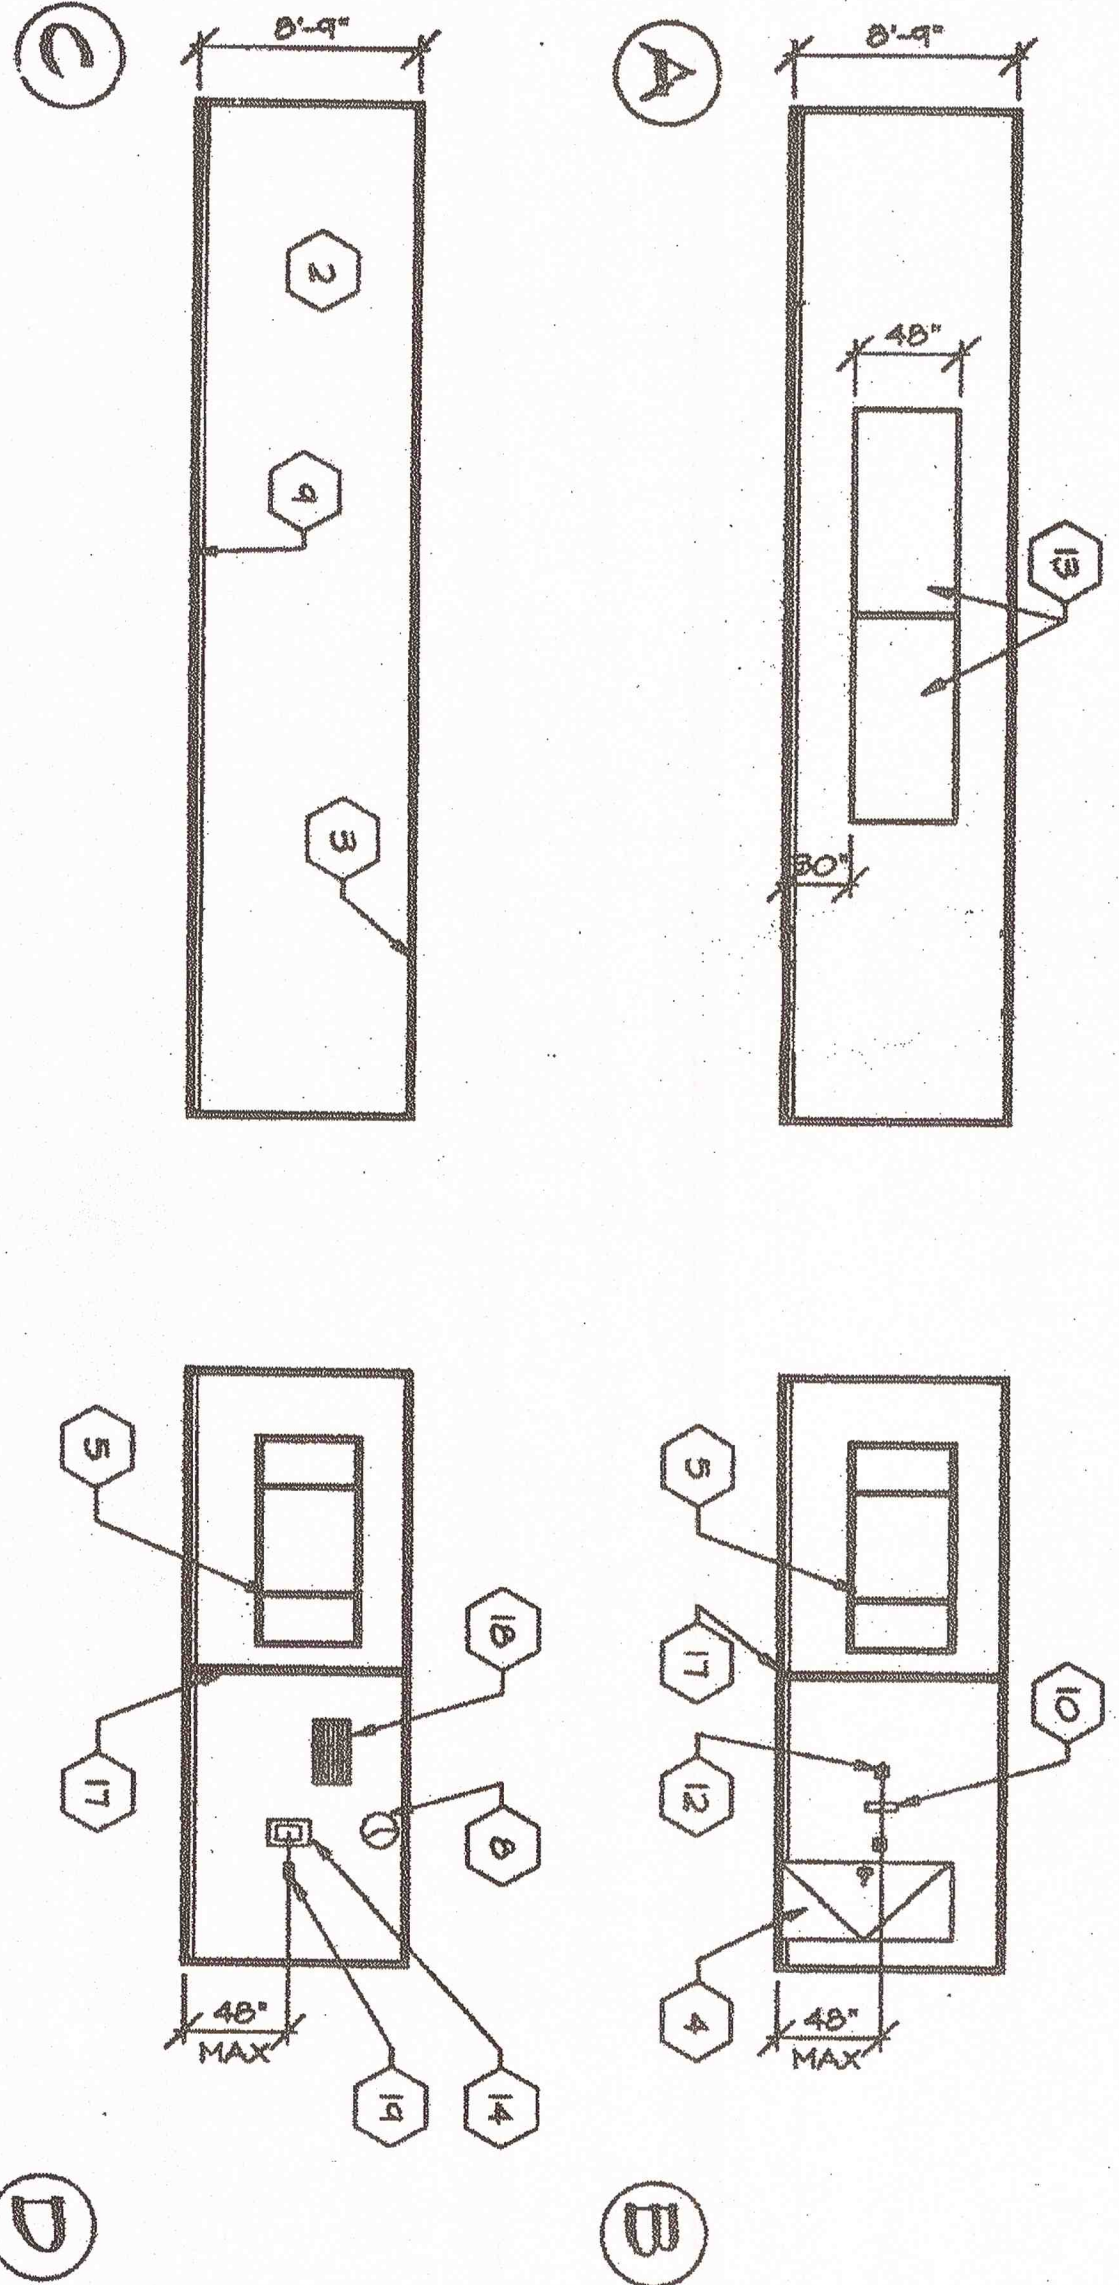

INTERIOR ELEVATIONS
SCALE: 1/8" = 1'-0"

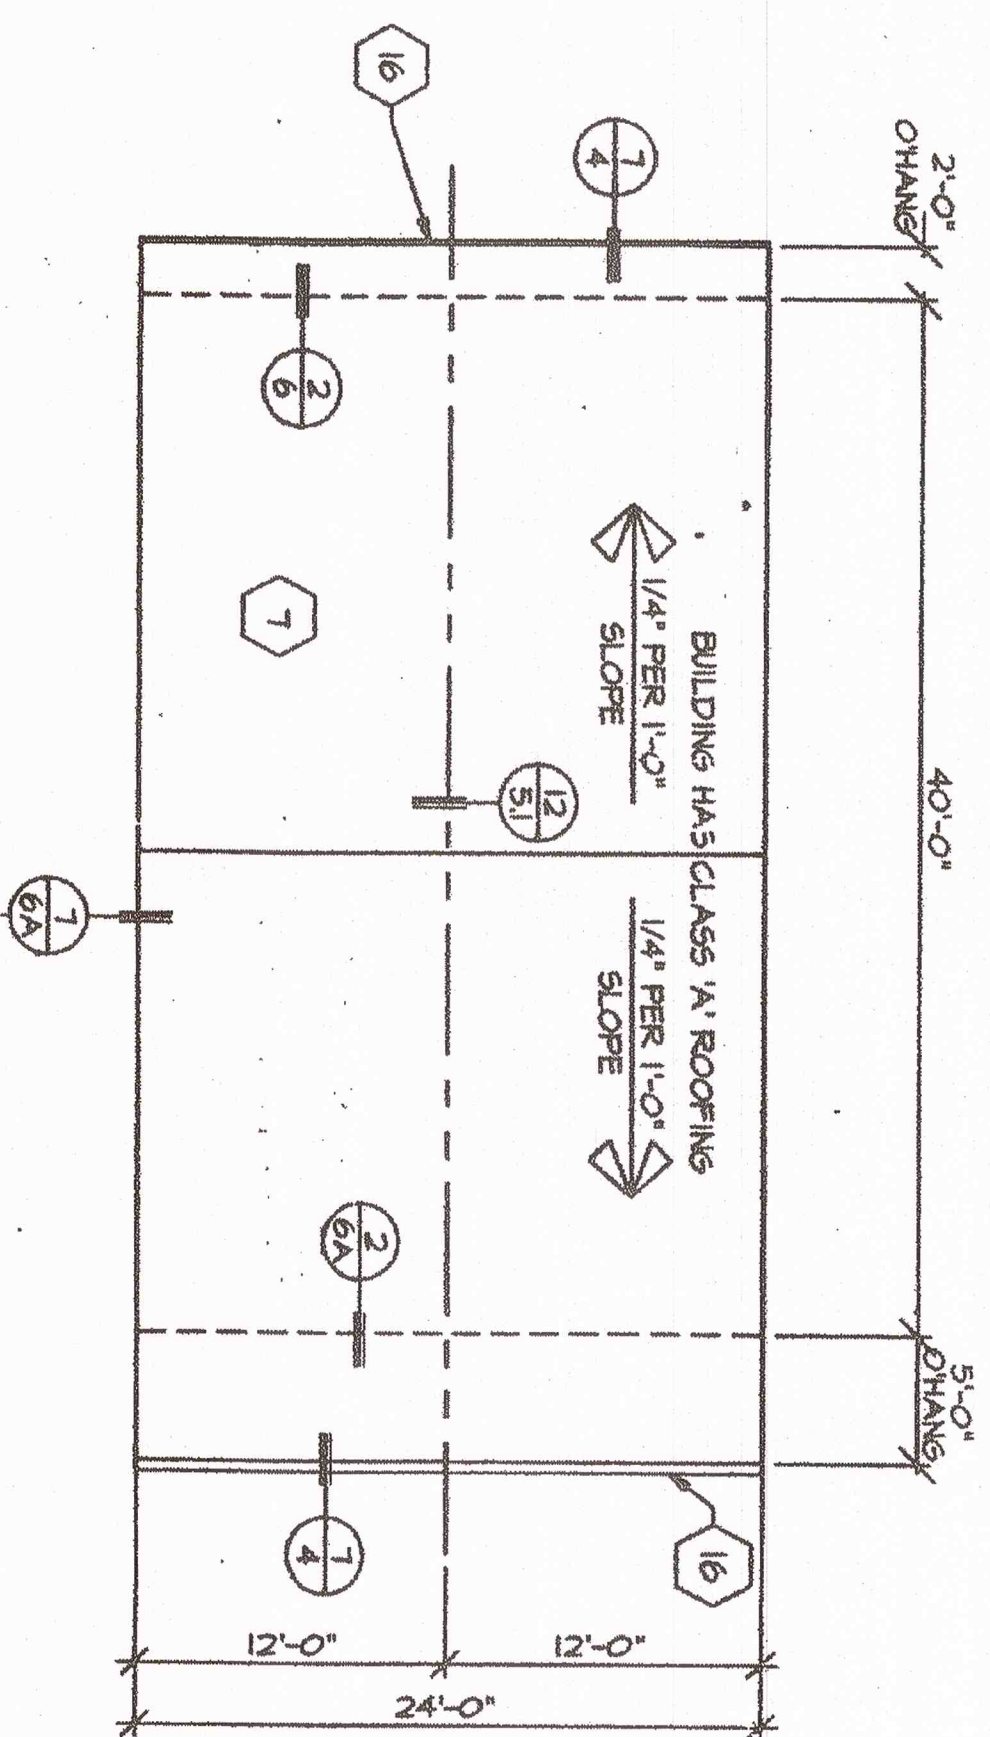

ROOF PLAN
SCALE: 1/8" = 1'-0"

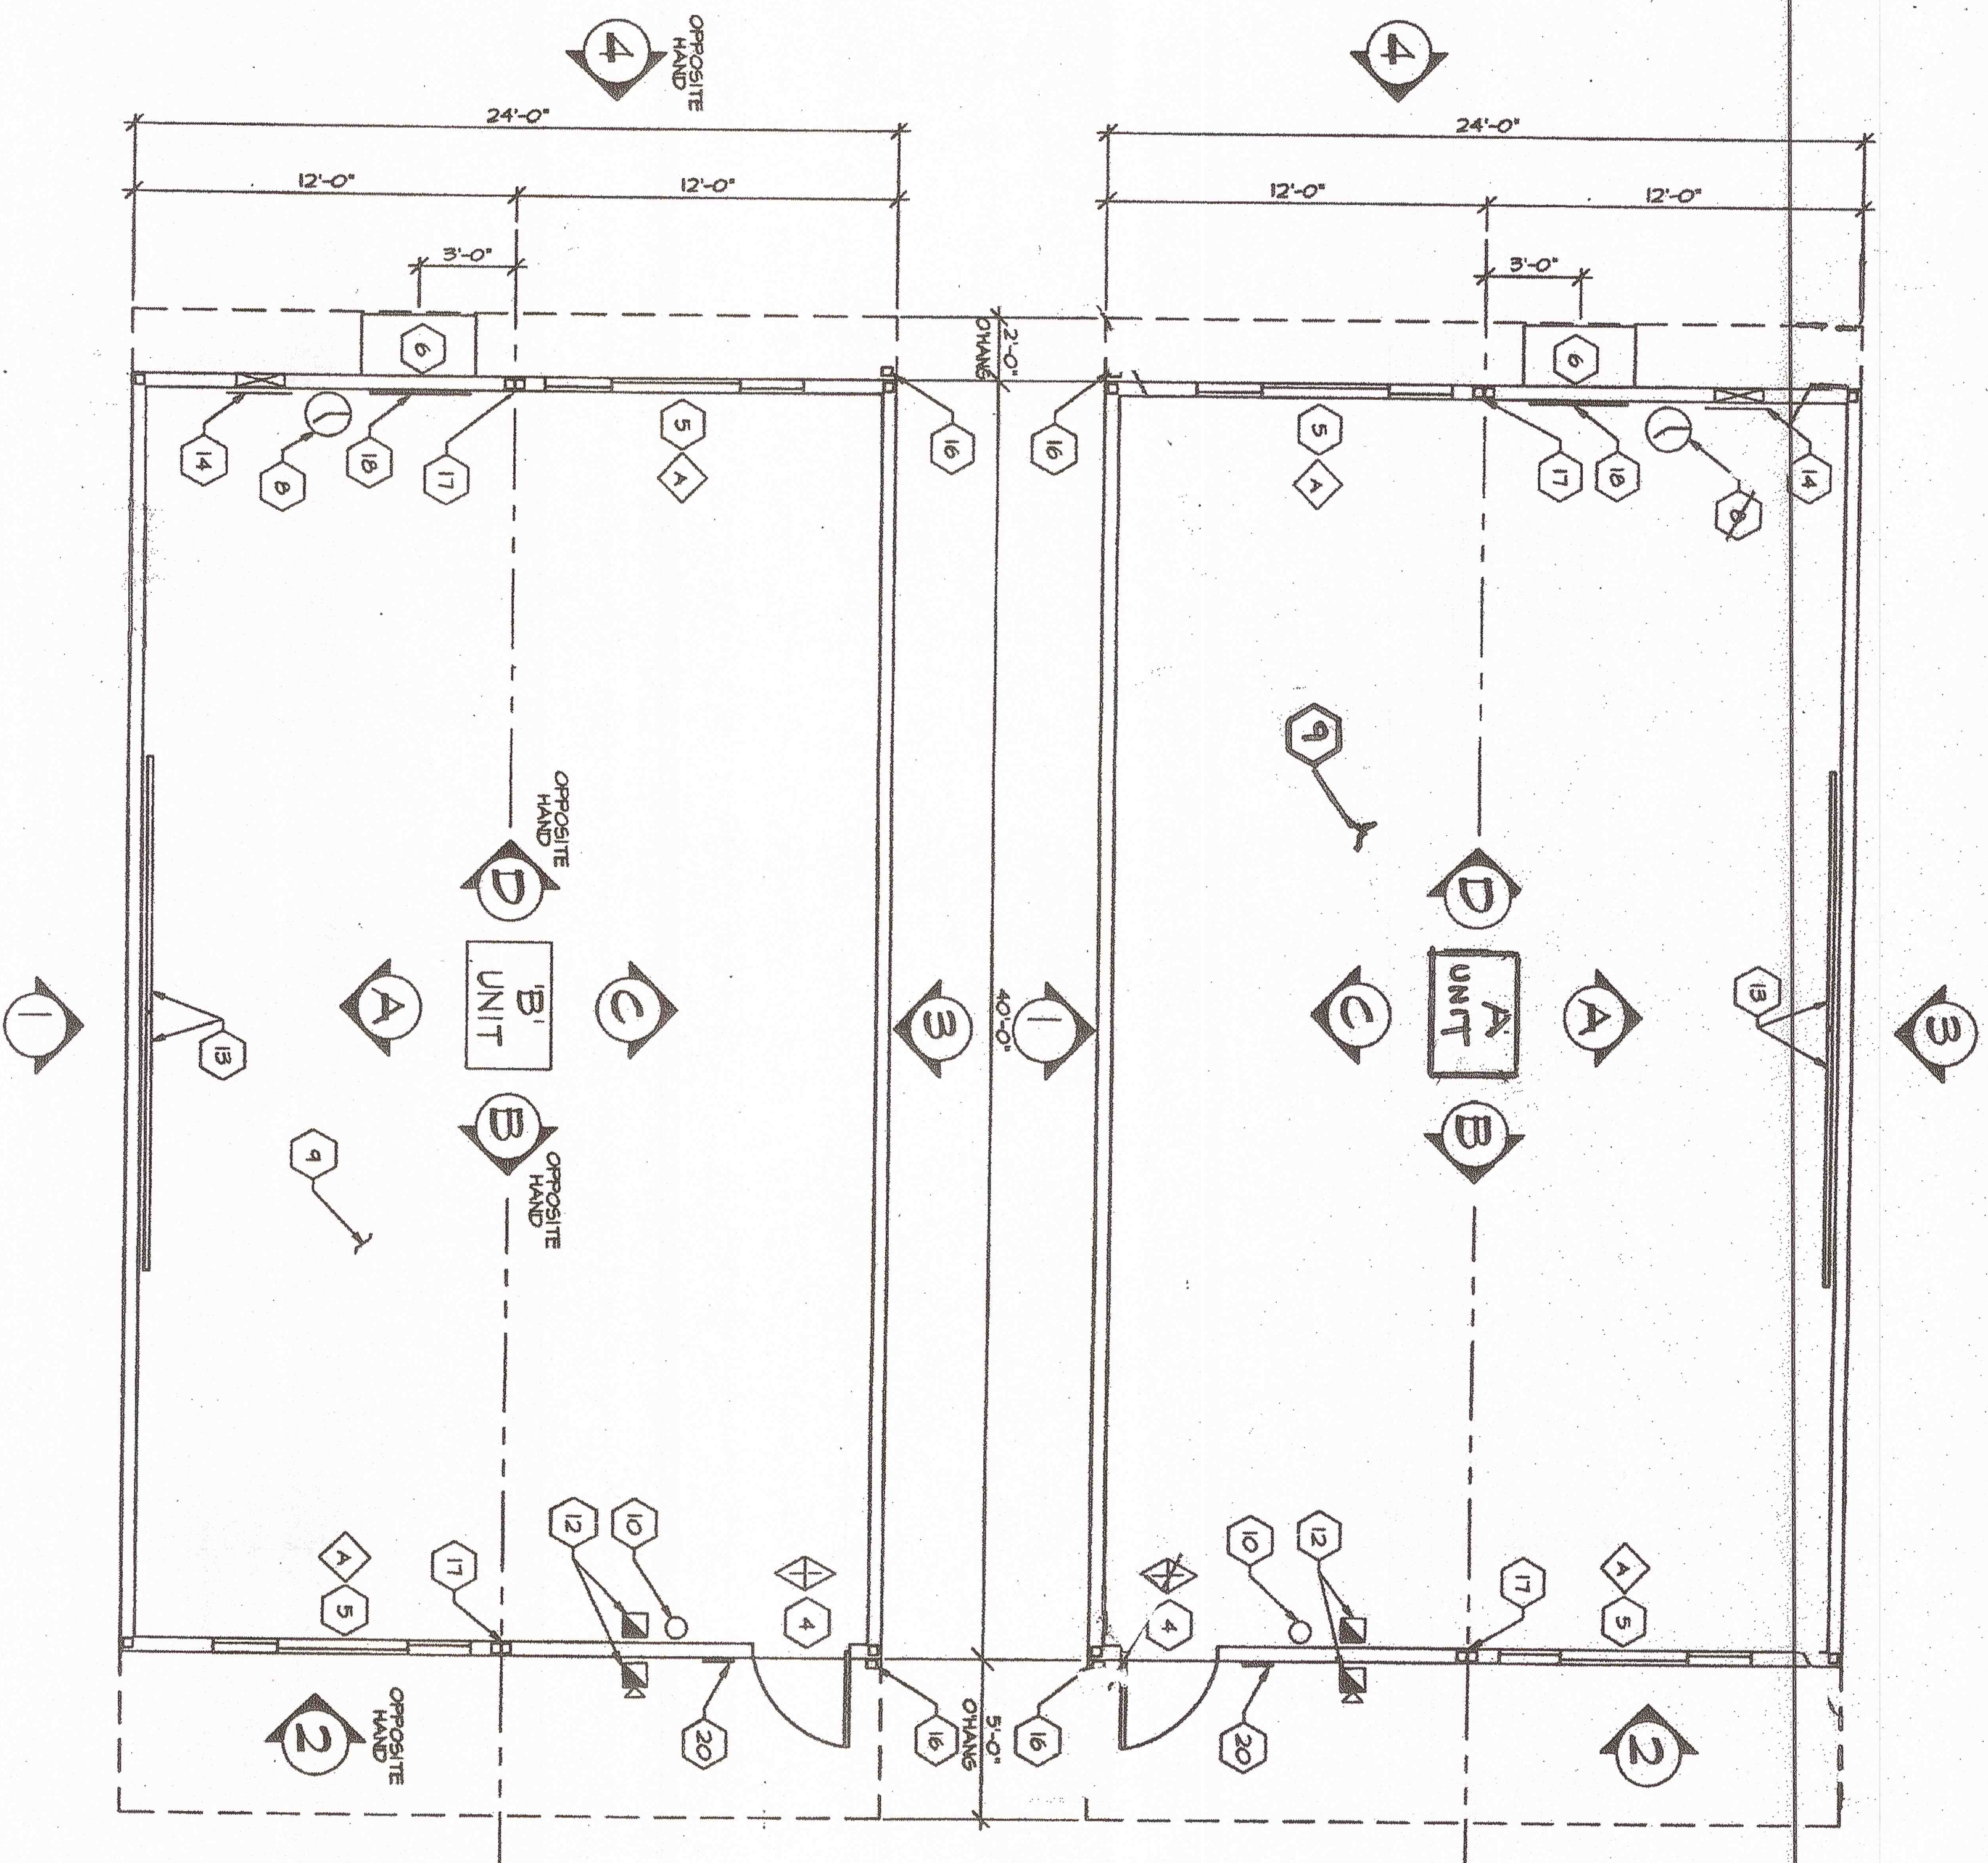


FLOOR PLANS
SCALE: 1/4" = 1'-0"

KEYNOTES

- 1 TYPICAL EXTERIOR FINISH- SEE SHEET 4
- 2 TYPICAL INTERIOR FINISH- SEE SHEET 4
- 3 TYPICAL CEILING MATERIAL- SEE SHEET 4
- 4 EXTERIOR DOOR- SEE SHEET 4
- 5 ALUMINUM SLIDER WINDOW- SEE SHEET 4
- 6 WALL MOUNTED ELECTRIC HEAT PUMP, SEE SHEET 4
- 7 ROOFING- SEE SHEETS 5 & 6
- 8 WALL CLOCK- SEE SHEET 6
- 9 FINISH FLOORING- SEE SHEET 4
- 10 FIRE EXTINGUISHER- 5 LB. DRY CHEMICAL WITH 2A-10B-C UL RATING, MOUNTING BRACKET @ 48" A.F.F.
- 11 INSULATION- FIBERGLASS BATT, R-19 IN ROOF, R-11 IN WALLS AND R-11 IN FLOOR, FLAME SPREAD-0-25, SMOKE DEVELOPED, FUEL CONTRIBUTED-0-450.
- 12 FIRE ALARM- CALL STATION LOCATED @ 4'-0" AT D-5, ON THE EXTERIOR, CONDUIT TO BE STRIPPED INTO ATTIC SPACE ONLY.
- 13 CHALKBOARD - SEE SHEET 4
- 14 ELECTRICAL PANEL, N- SEE SHEET 6
- 15 METAL TIES ON ALL WALLS MECHANICALLY ATTACHED TO EXTERIOR OF REAR FRAME AT 8'-0" A.F.F. SHOWING DECA APPROVAL NUMBER, MANUFACTURERS NAME, FLOOR LOAD, WIND LOAD AND UNIT SERIAL NUMBER.
- 16 26 GA. GUTTER AND DOWNSPOUT.
- 17 VINYL WRAPPED CLOSE OFF BATT.
- 18 HVAC RETURN.
- 19 THERMOSTAT, SEE SHEET 6
- 20 ACCESS SIGN (SEE DETAIL 16 SHEET 4)


D.S.A.

REVISED

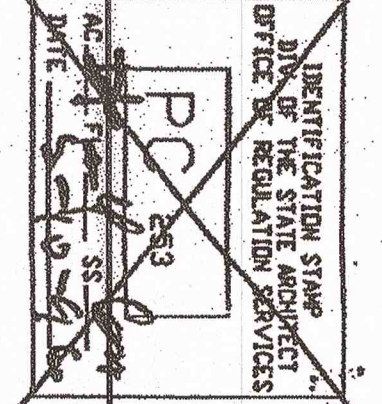

DATE: 03.11.04
BY: J.G.H.
CHECKED: J.G.H.
REVISED: J.G.H.

REVISIONS

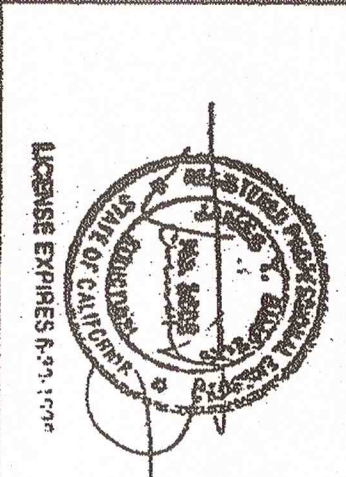


16833 Kramera Ave., Riverside, CA 92504
Phone (909) 789-7196
Fax (909) 789-0263




RELOCATABLE BUILDING FOR:
WILLIAMS/SCOTSMAN
GROUP


FLOOR PLAN
ROOF PLAN
BUILDING
ELEVATIONS

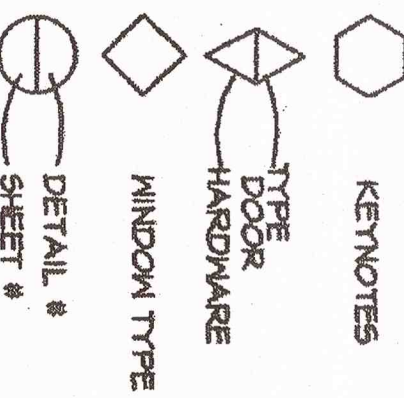


3767
2037810
F0259-110MG

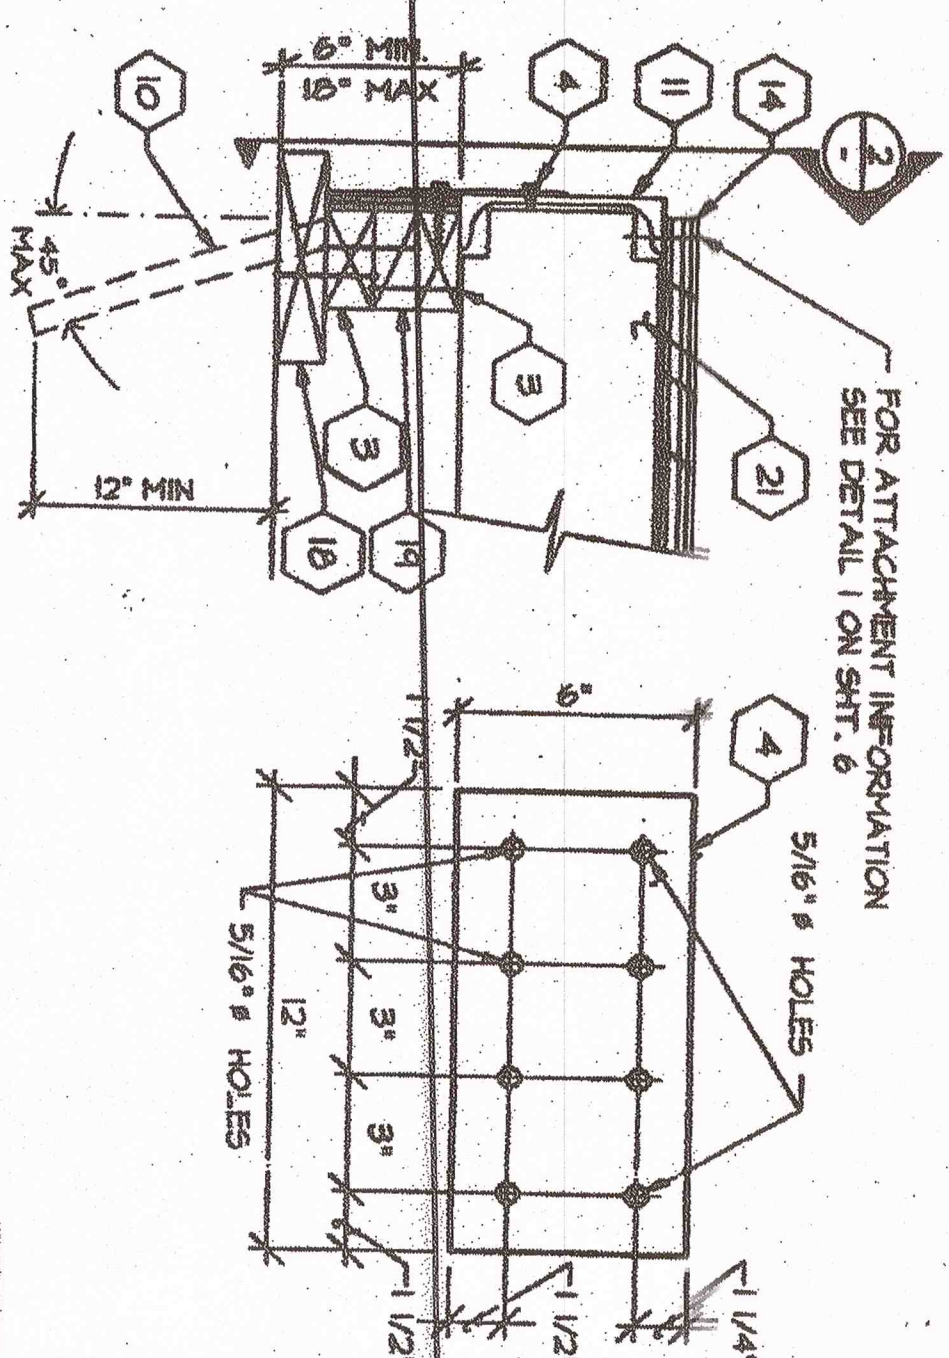


FOUNDATION AT SIDENALL

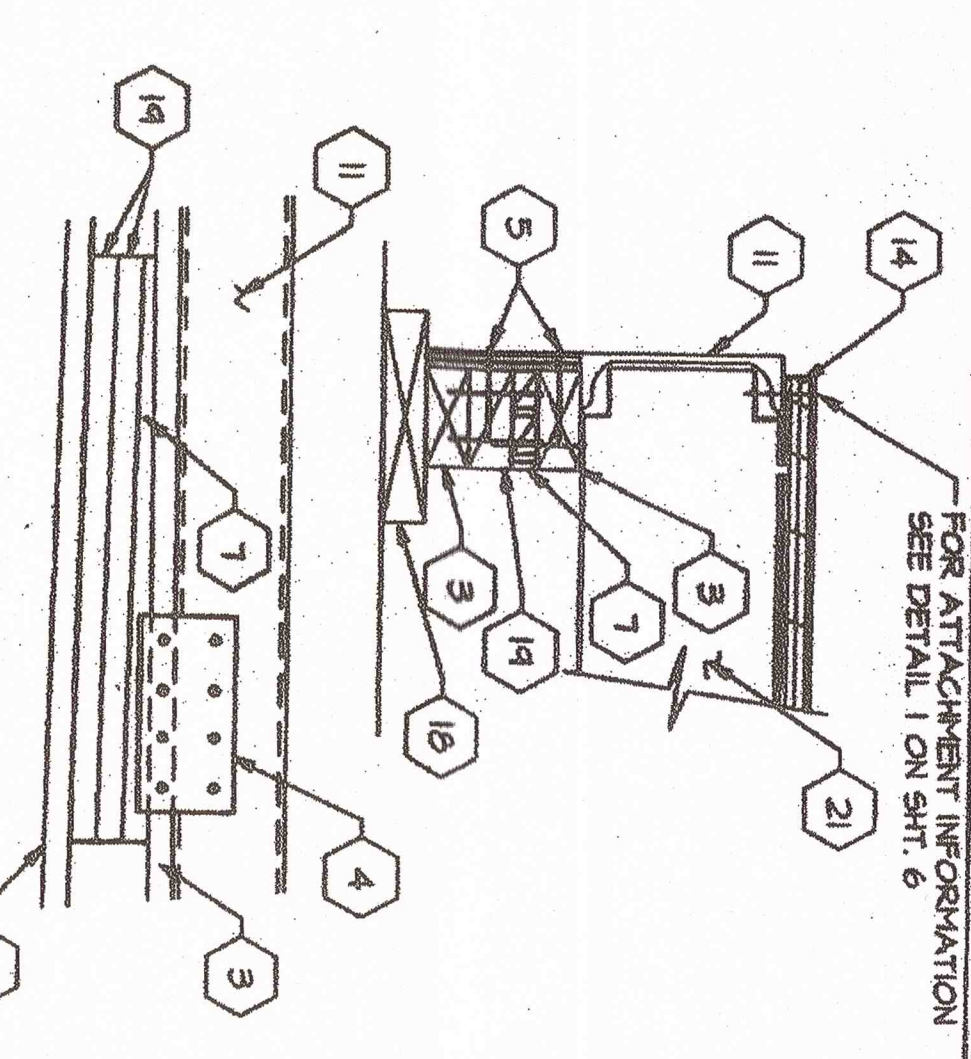


SHIMMINS AND SKIRTING
(SIDEWALL STORM)

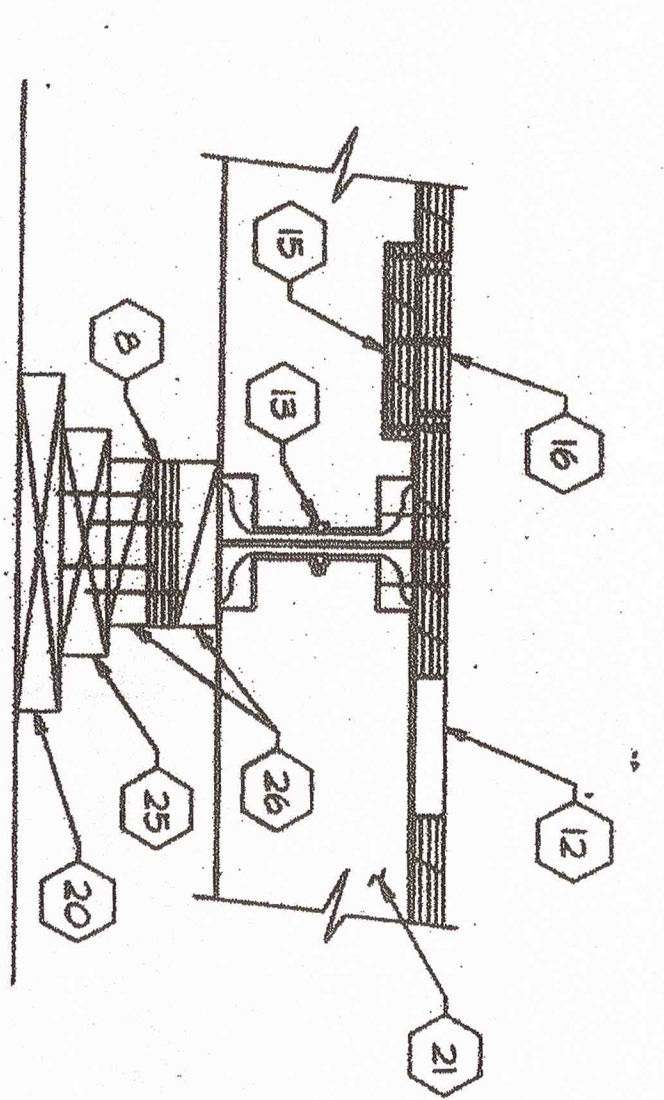


FOUNDATION AT MOD LINE

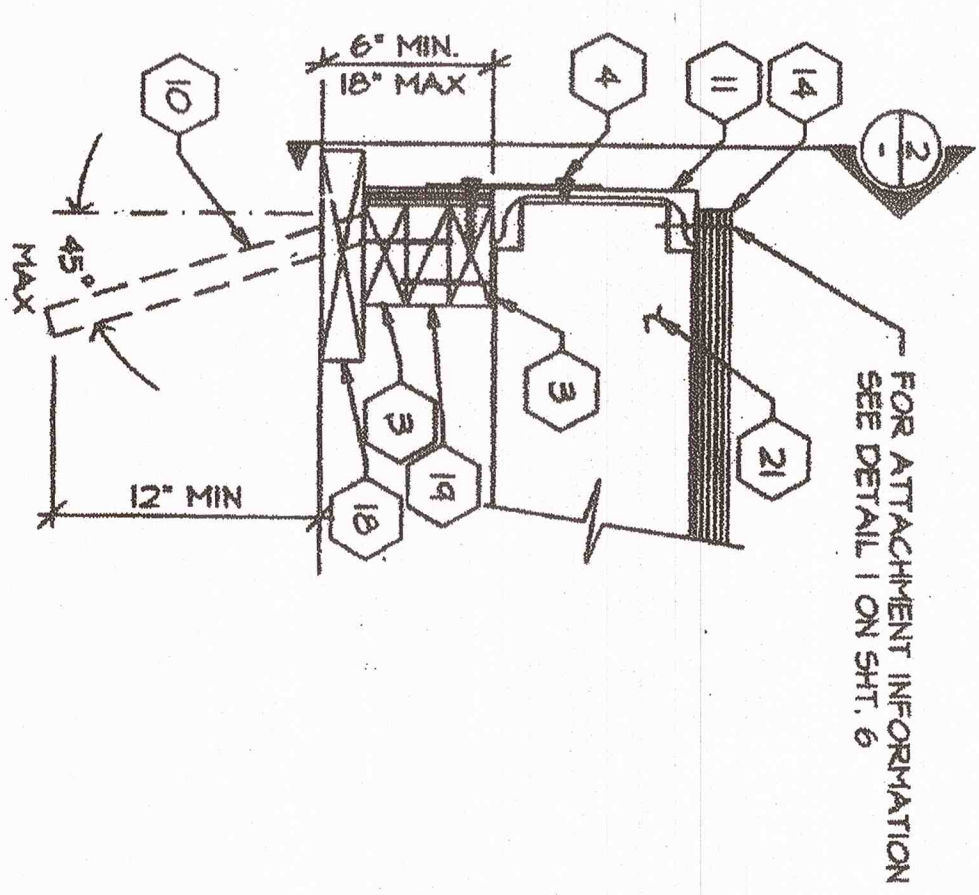


FOUNDATION AT ENDNALL. 4

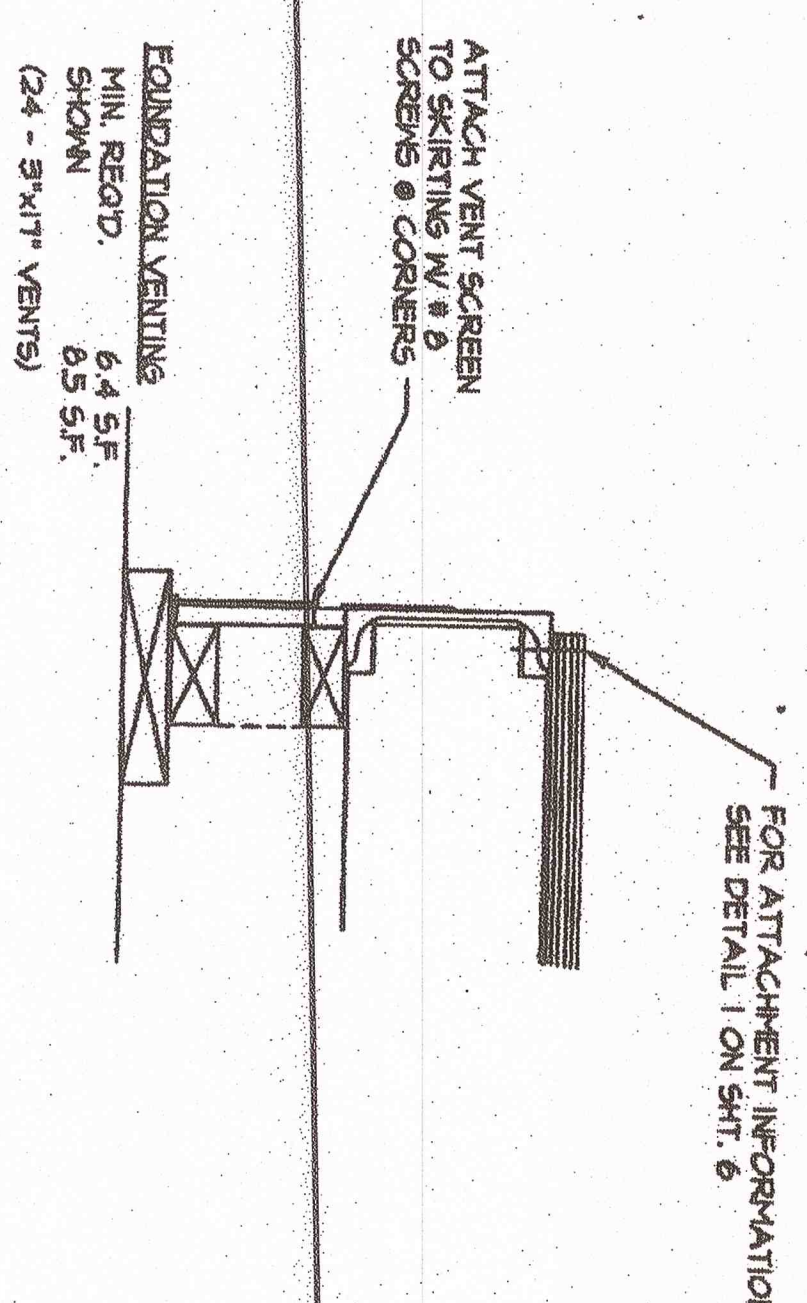


FOUNDATION VENTING

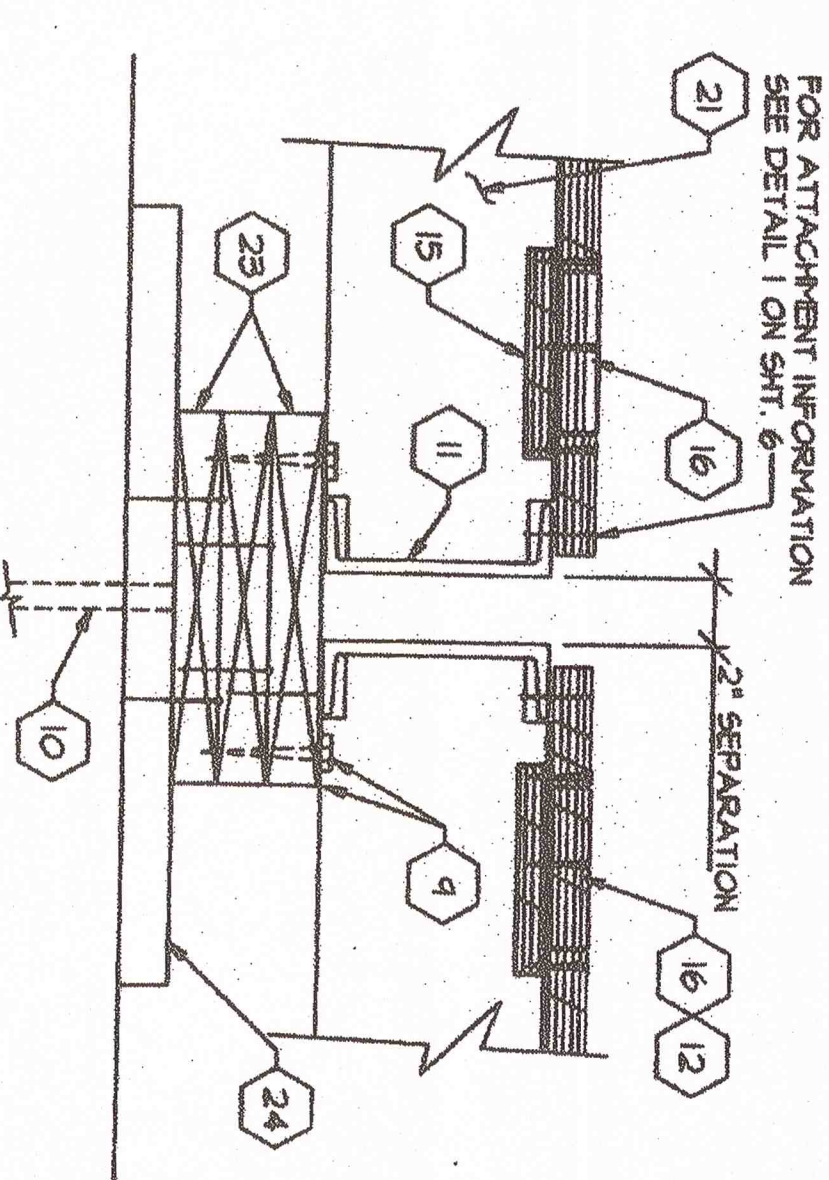

COMMON PAD

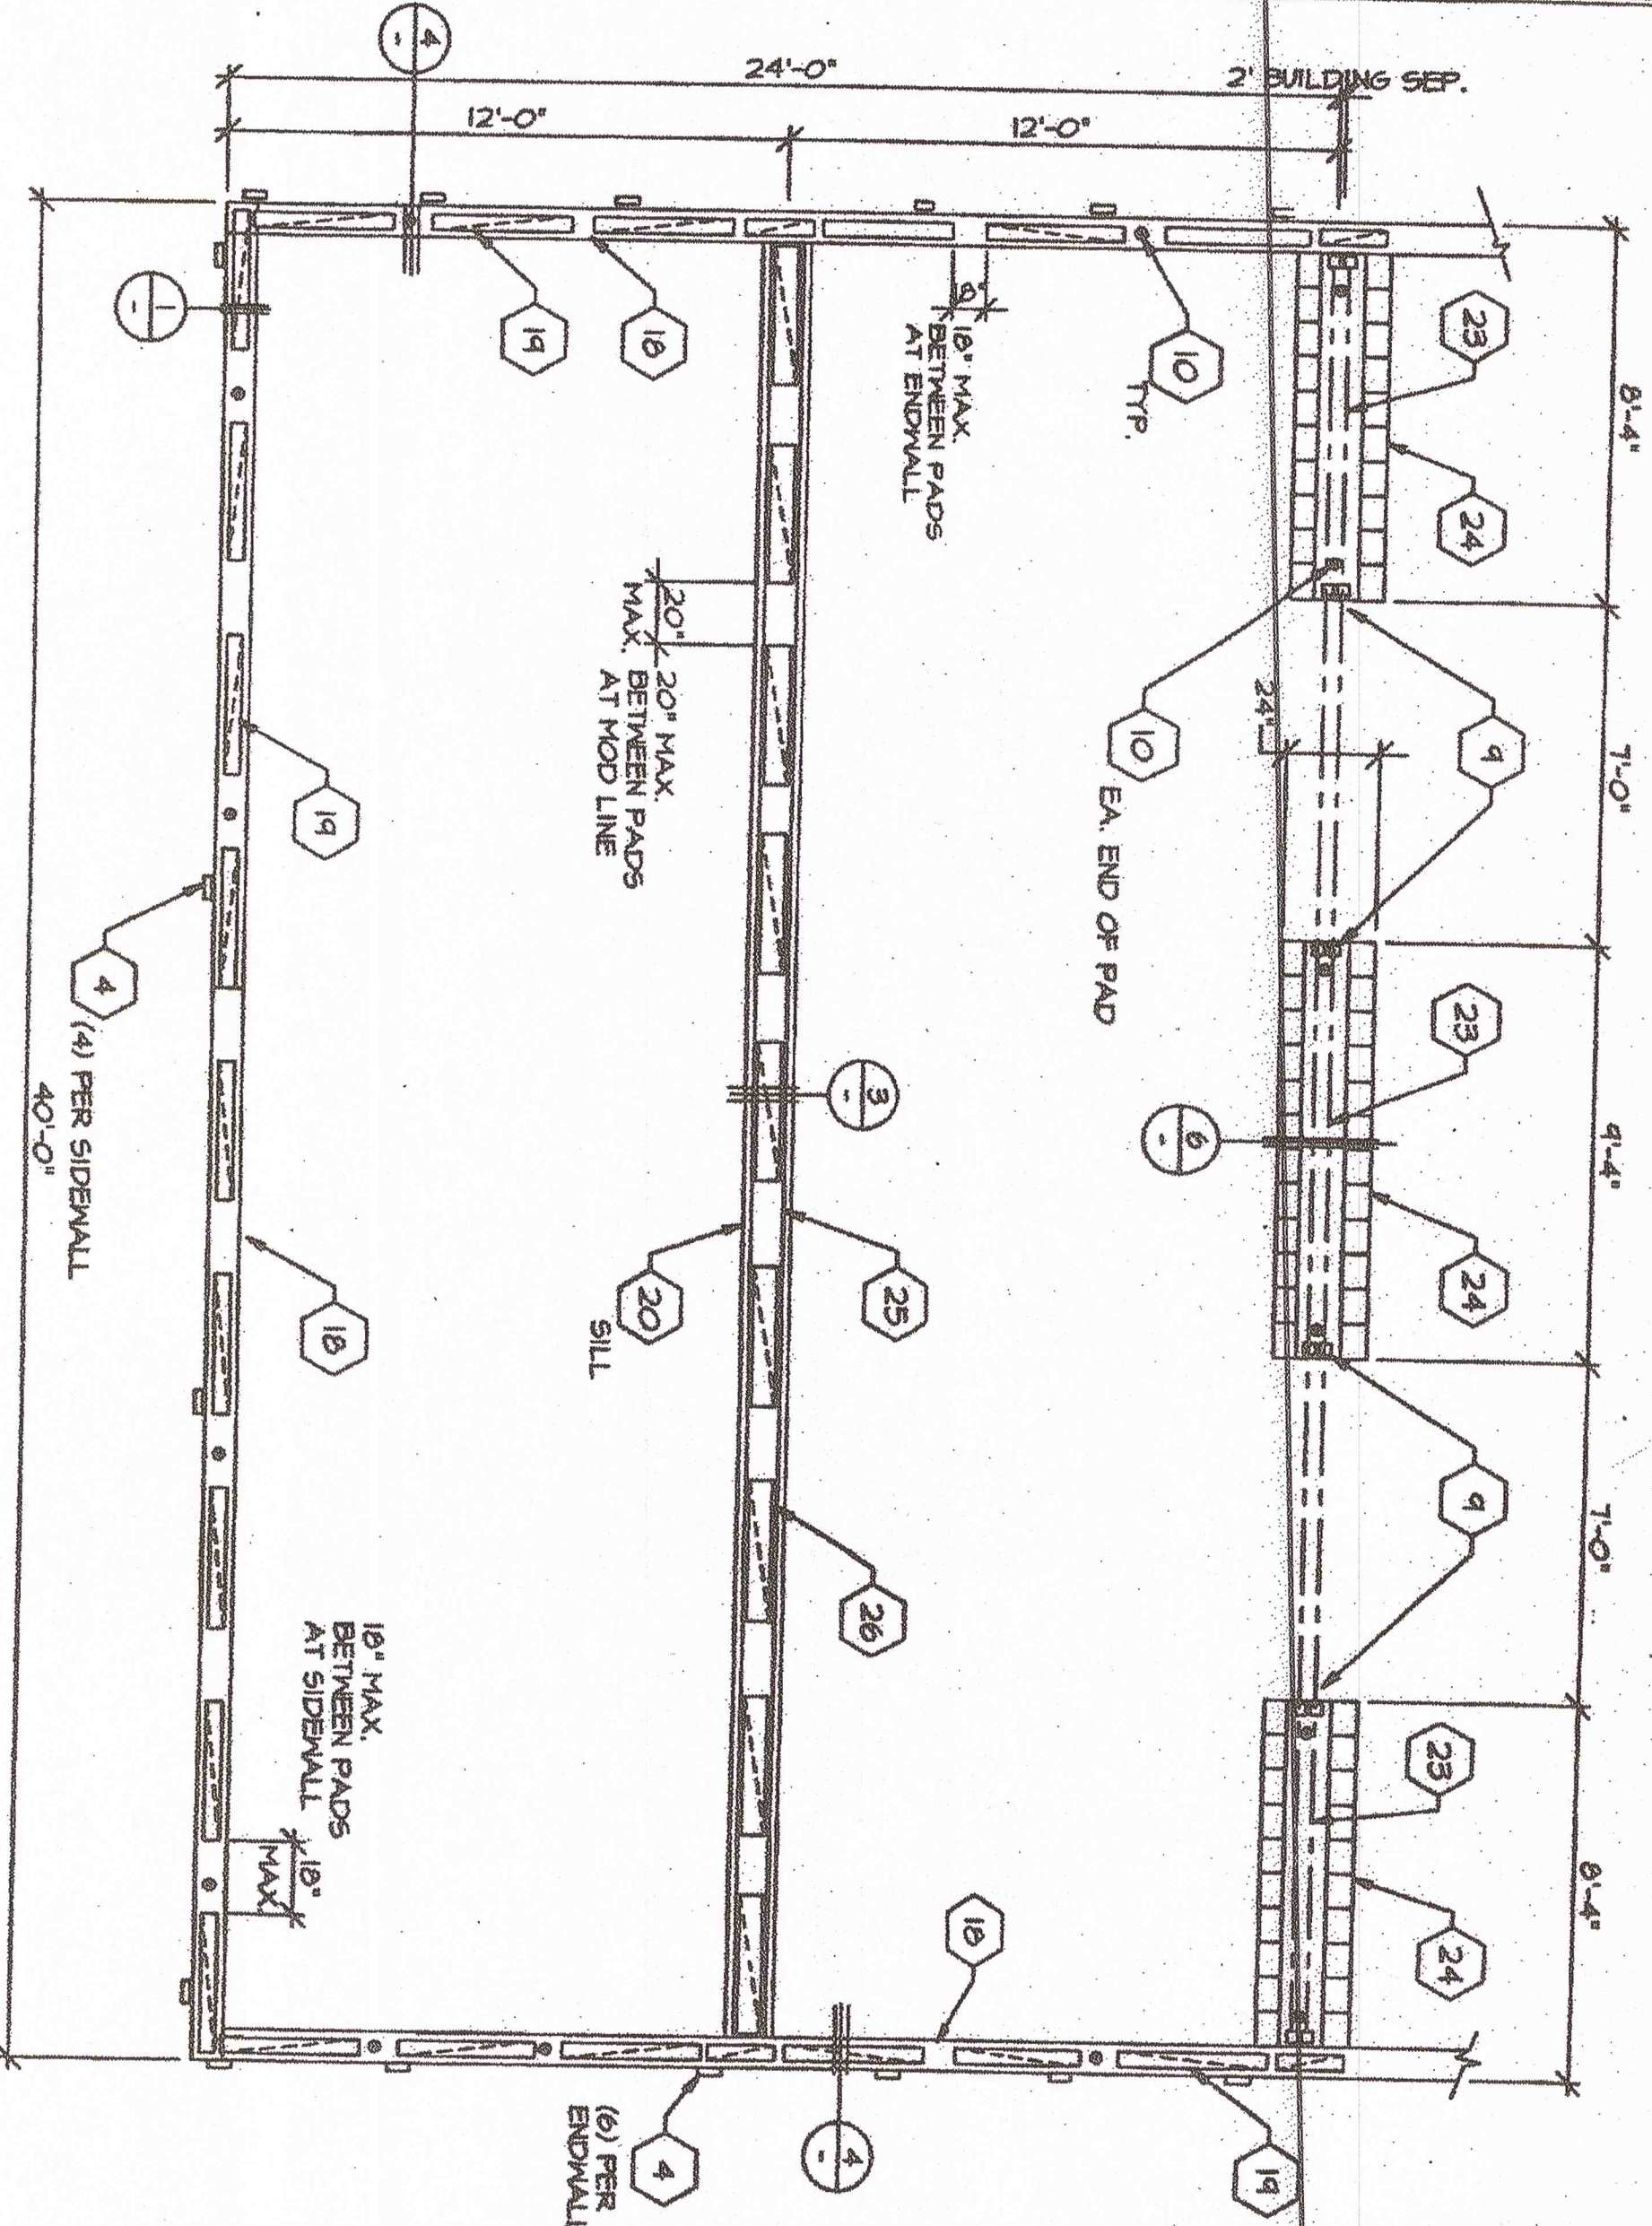


FOUNDATION PLAN @ ADJACENT BLD'G
SCALE: 1/4" = 1'-0"
(50 PSF LIVE LOAD)

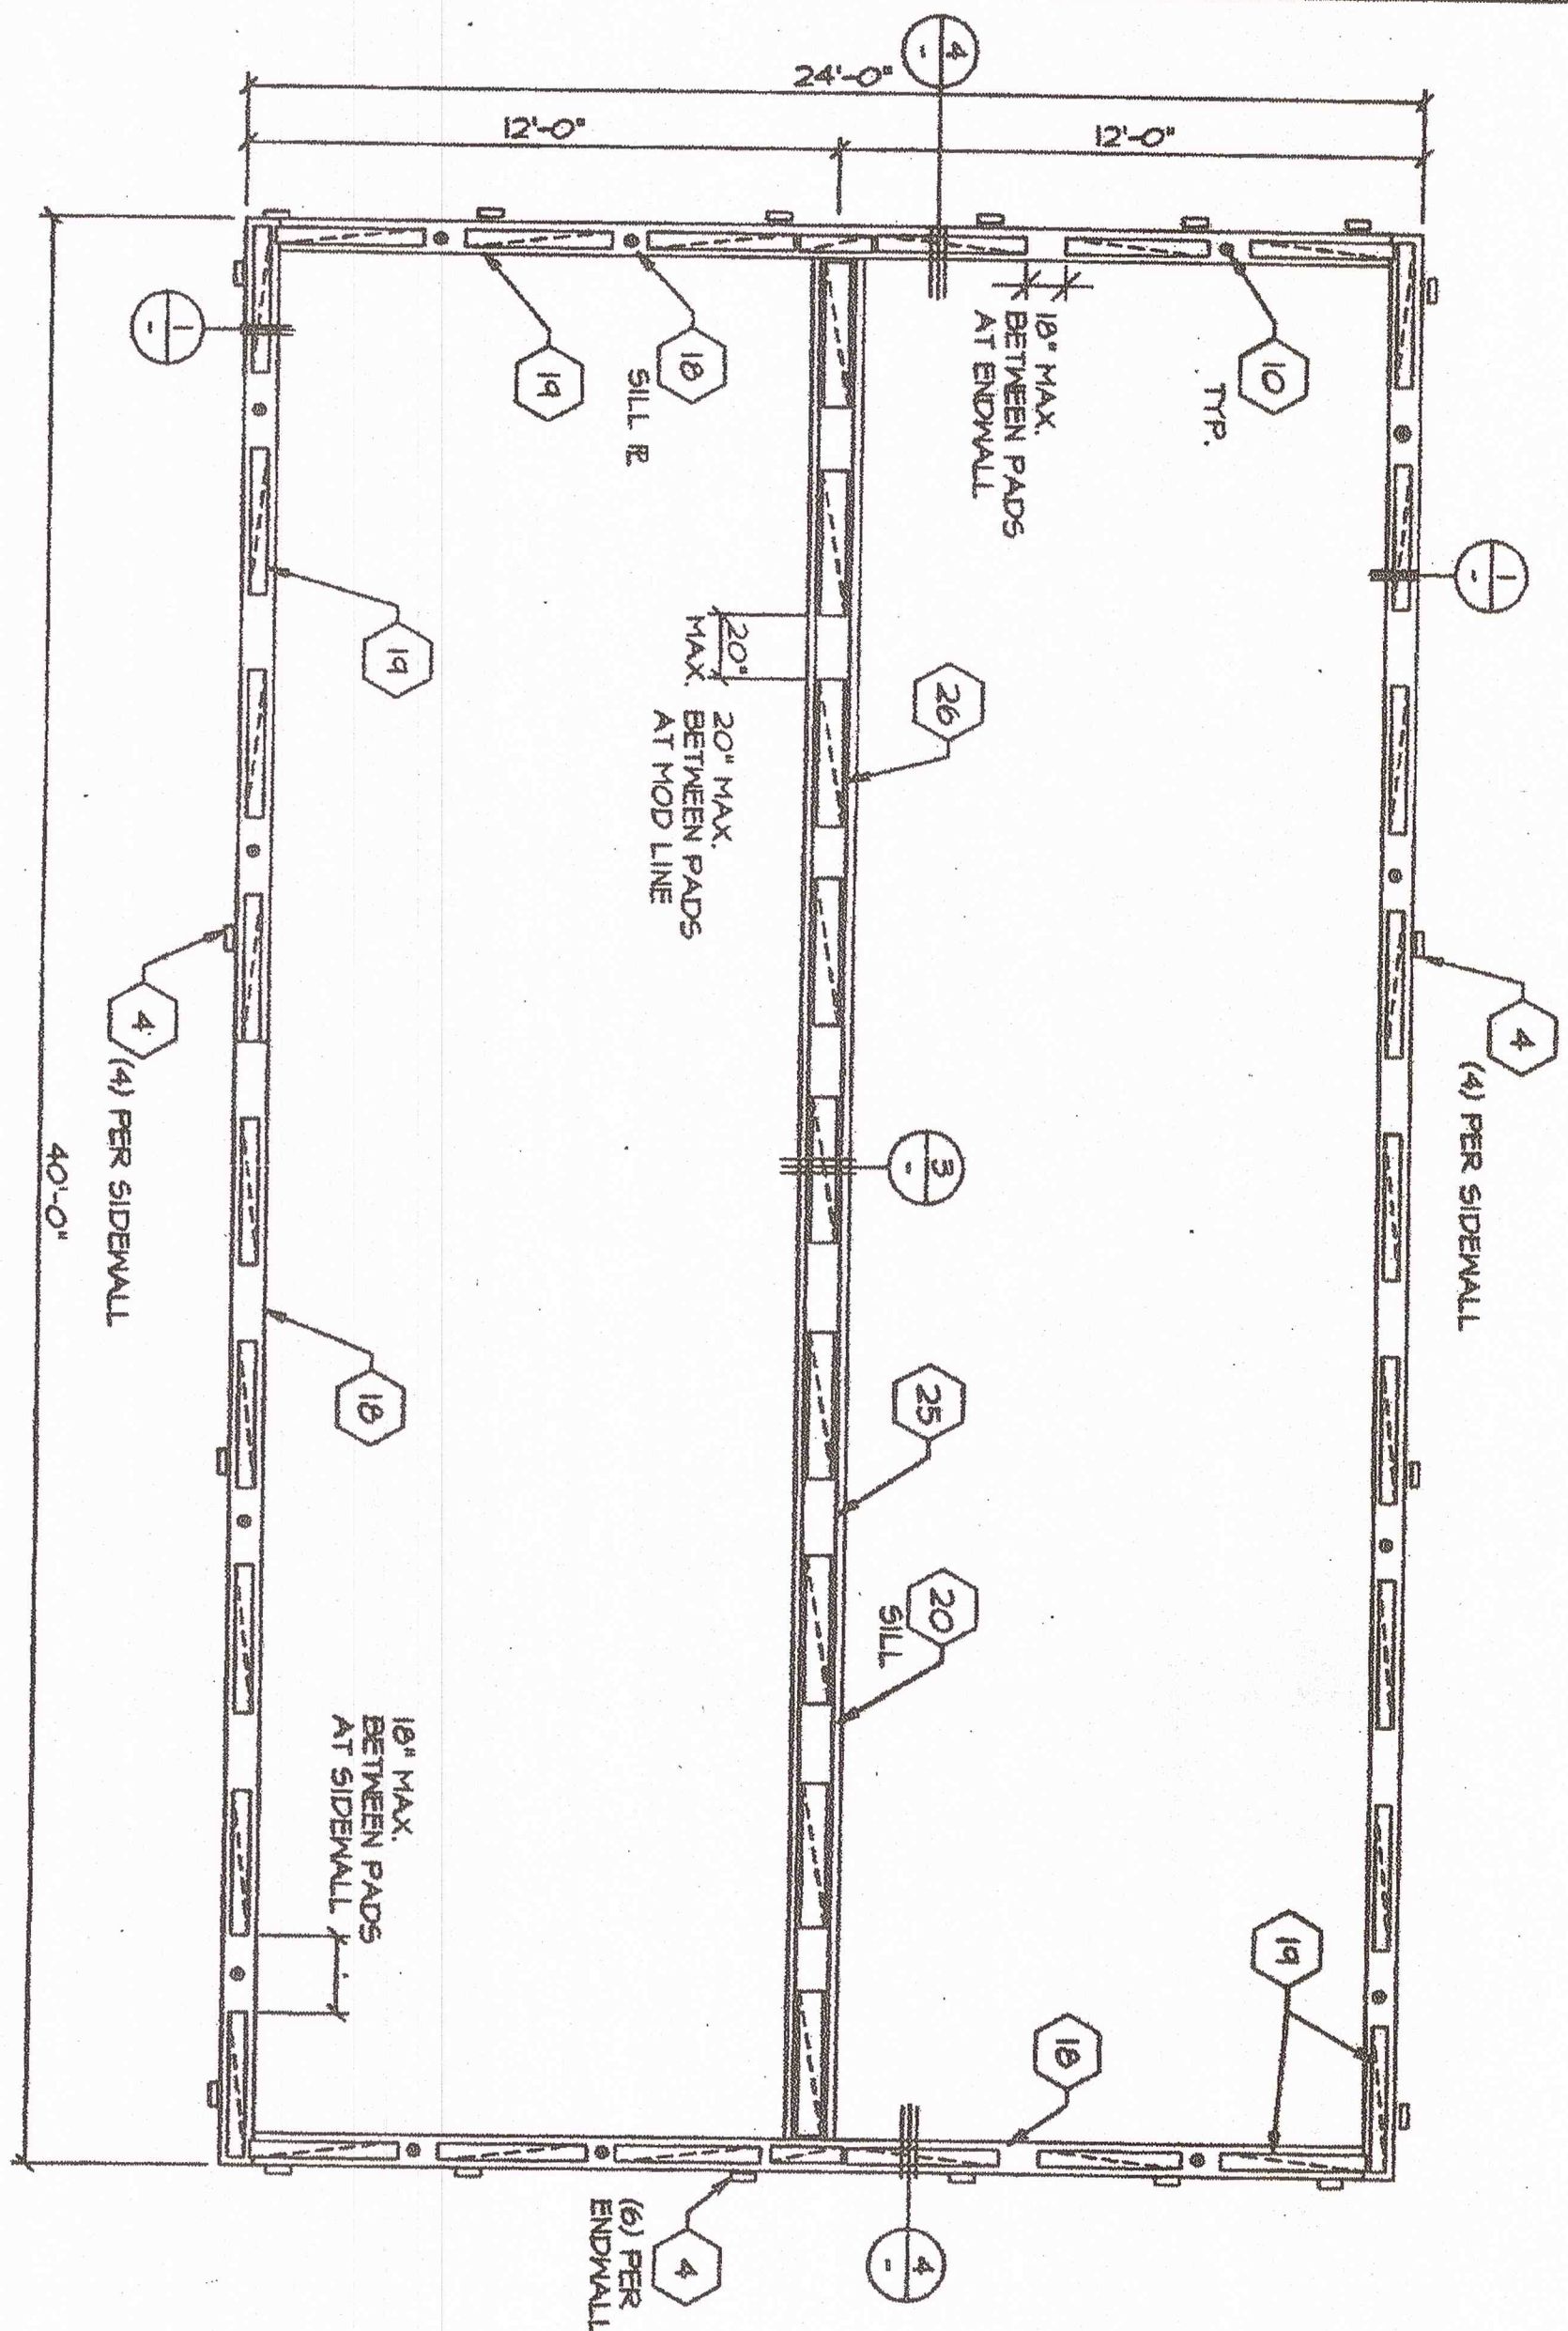


FOUNDATION PLAN
SCALE: 1/4" = 1'-0" (50 PSF LIVE LOAD)

- # NOTES


- 1 MAXIMUM SOIL BEARING PRESSURE - 1000 P.S.F.
- 2 ALL FOUNDATION LUMBER SHALL BE HEAVY FIR #2
TYPICAL GRADE - CONTRACT
- 3 ALL FOUNDATION NAILS SHALL BE CORROSION RESISTANT
PER U.B.C. STANDARD 25.11.17.
- 4 2"x4" CONTINUOUS, INTERVAL TO EACH PAD WITH 16d
BOX NAILS @ 5" O.C., STAGGERED.
- 5 TIE PLATE - 1/2"x 6"x 1060, PLATE W/ (8) 5/16"
BOLTS AS SHOWN FOR (1) 1/4"x 5/4" LONG SELF TAP
SCREW INTO CHANNEL, (1) 1/4"x 5" LONG BOLTS.
- 6 5/8" PLYWOOD PARALLEL SKIRTING, NAIL TO
TOP AND BOTTOM.
- 7 TYPED SHEET - NAIL TO FOUNDATION PADS WITH 16d
BOX NAILS WITH NAIL SPACING 2' FOUNDATION PLATE
TO TYPED SHEET WITH NAIL SPACING 12" O.C.
- 8 STAGGERED ALONG EACH TYPED SHEET @ 12" O.C.
- 9 PLYWOOD OR GOS EACH MIN. 1/4" LONG, MAX. 16"
BETWEEN SHEETS, NAIL TO 1"-1/2" SHEET HEIGHT AT
BOX NAILS PER SHEET.
- 10 1 1/16" HOLE FOR 5/8"x4" LAG BOLT IN PURLIN
PURLIN AT 4'-0" O.C. (12 TOTAL)
- 11 DRIVE 1" DIA. x 15'-6" PIPE @ 10'-0" O.C. MAX.
AT MAX. 45 DEGREE TO VERTICAL.
- 12 STEEL FLOOR CHANNEL.
- 13 5" DIA. ACCESS HOLE AT NOZZLE CONNECTION BOLT
LOCATIONS.
- 14 5/8" MACHINE BOLT & NOZZLE CONNECTION.
SEE SHIT. 5 STRUCTURAL STEEL FOR LOCATIONS.
- 15 PLYWOOD FLOOR DECK, ATTACH PLYWOOD FLOORINGS
TO STEEL CHANNEL WITH 1000 1/2" 5/16" - SEE SHEET 6 DETAIL I
- 16 PLYWOOD STRIP - 3/4"x 3"x 6" PIECE W/ (2)
1/2" x 2-1/4" PLAT HEAD NAIL SCREWS EACH END.
PLATE OF FLOOR SHEETING W/ (2)
1/2"x2-1/4" PLAT HEAD NAIL SCREWS EACH END.
- 17 NOT USED
- 18 CONTINUOUS 2x6 P.T.H.F. SILL PLATE, PLATE SPACERS
SHALL OCCUR AT CENTER OF 2x4 BLOCK LOCATIONS.
- 19 2x4x 3'-0" LONG BLOCKS, NAIL BLOCKS TOGETHER WITH
16d BOX NAILS @ 4" O.C. AND (2) 106d NAILS AT
EACH END.
- 20 CONTINUOUS 2x4 PT.H.F. SILL PLATE, PLATE SPACERS SHALL
OCCUR AT CENTER OF 2x4 BLOCK LOCATIONS.
- 21 FLOOR JOIST OR BLOCK BETWEEN FLOOR JOIST.
- 22 NOT USED
- 23 CONTINUOUS 2x12(SEE PLAN) - NAIL (2) 16d AT
EACH END AND 12" O.C.
- 24 2x10x24" LONG SILL PADS, P.T.H.F.
(SEE PLAN FOR QUANTITY 10 AT BIDS AND 12 AT INTERIOR
LOCATIONS)
- 25 CONTINUOUS 2x6 H.F. PLATE, PLATE SPACERS SHALL OCCUR
AT CENTER OF 2x6 BLOCK LOCATIONS.
- 26 2x6x 3'-0" LONG BLOCKS, NAIL BLOCKS TOGETHER WITH
16d BOX NAILS @ 4" O.C. AND (2) 106d NAILS AT
EACH END.

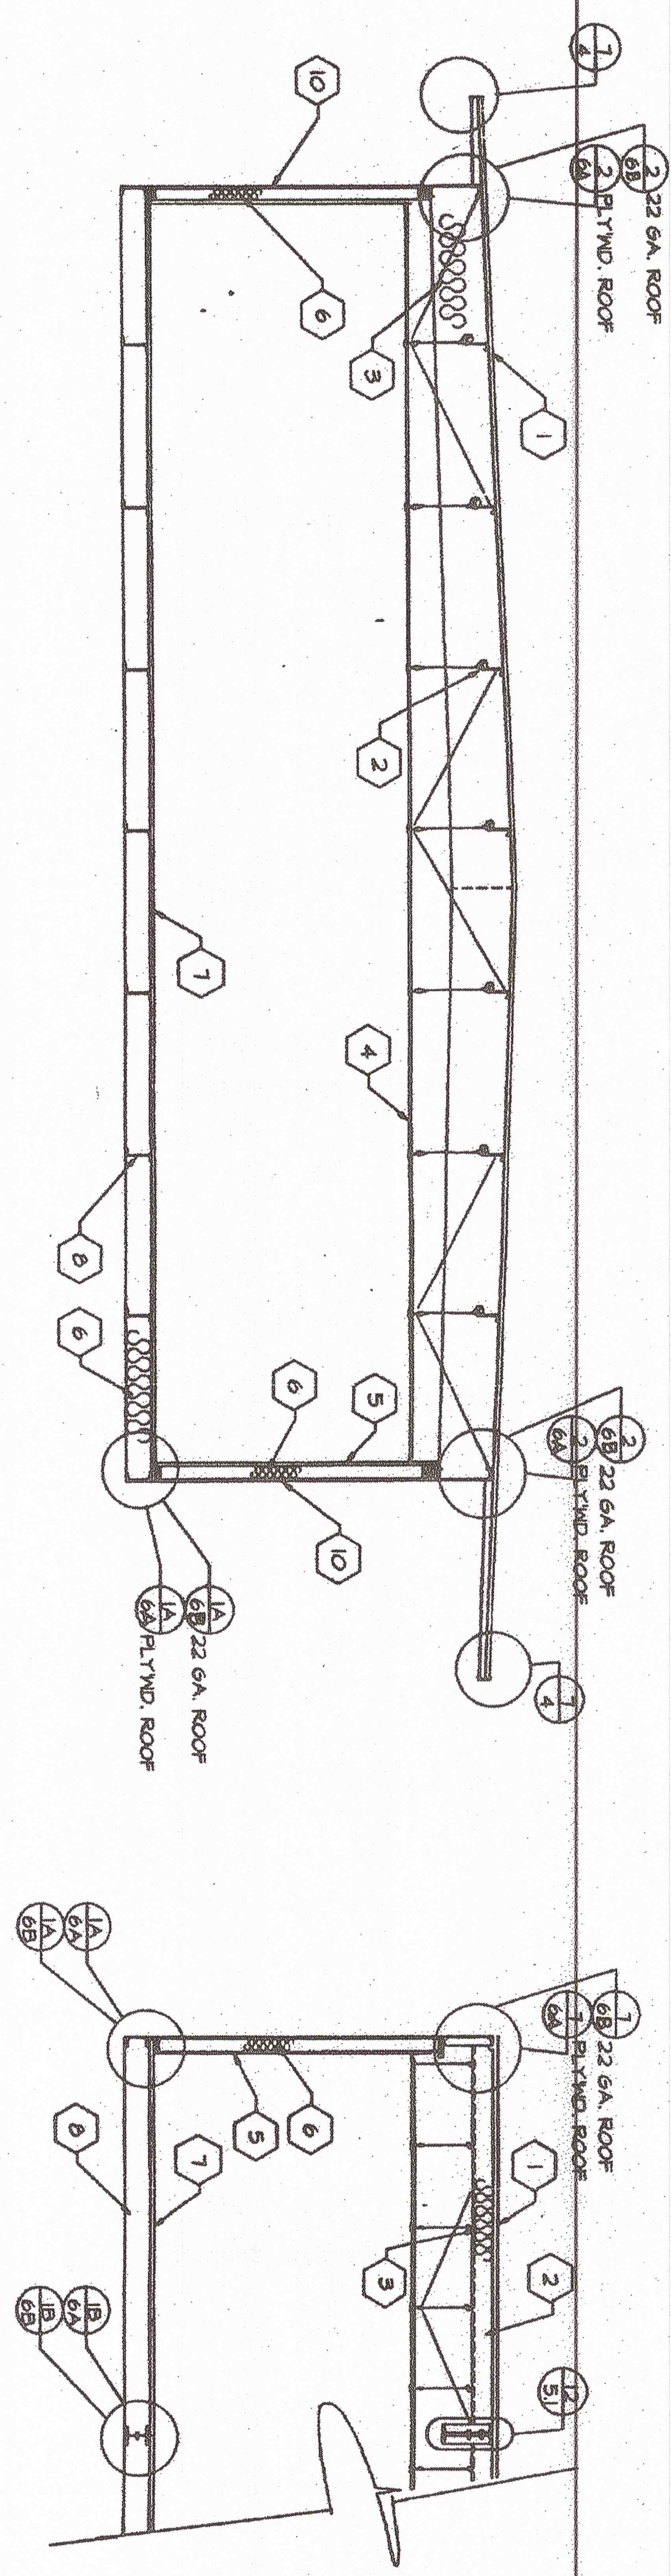



BUILDING SECTIONS
SCALE 1/4" = 1'-0"

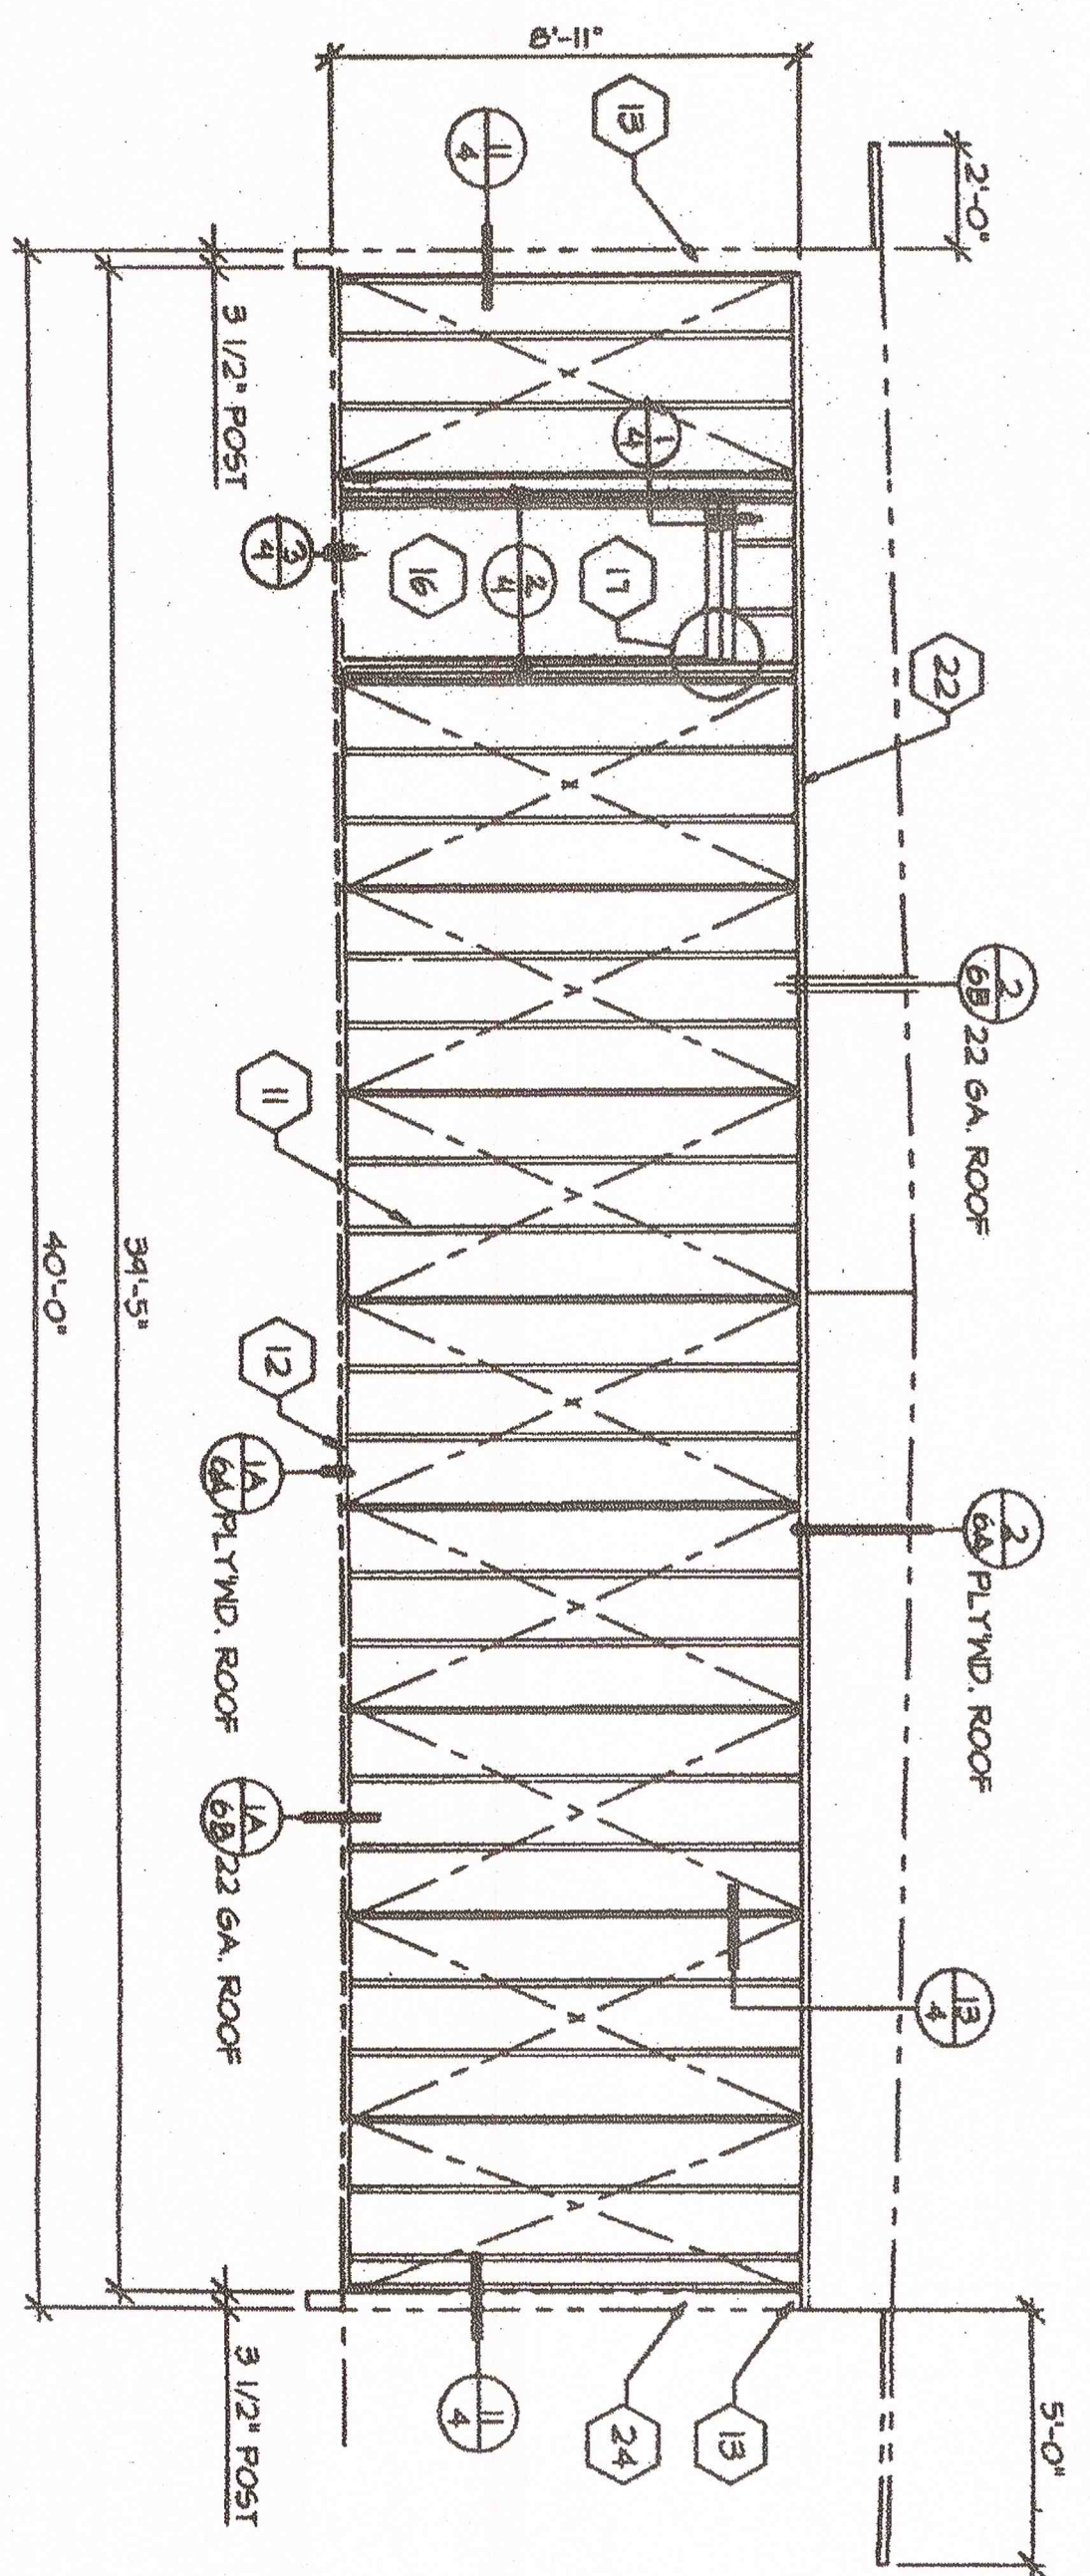


TYPICAL SIDEWALL
WALL Δ SHOWN WITH NO OPENING
WALL Δ OPP. HAND
SCALE 1/4" = 1'-0"

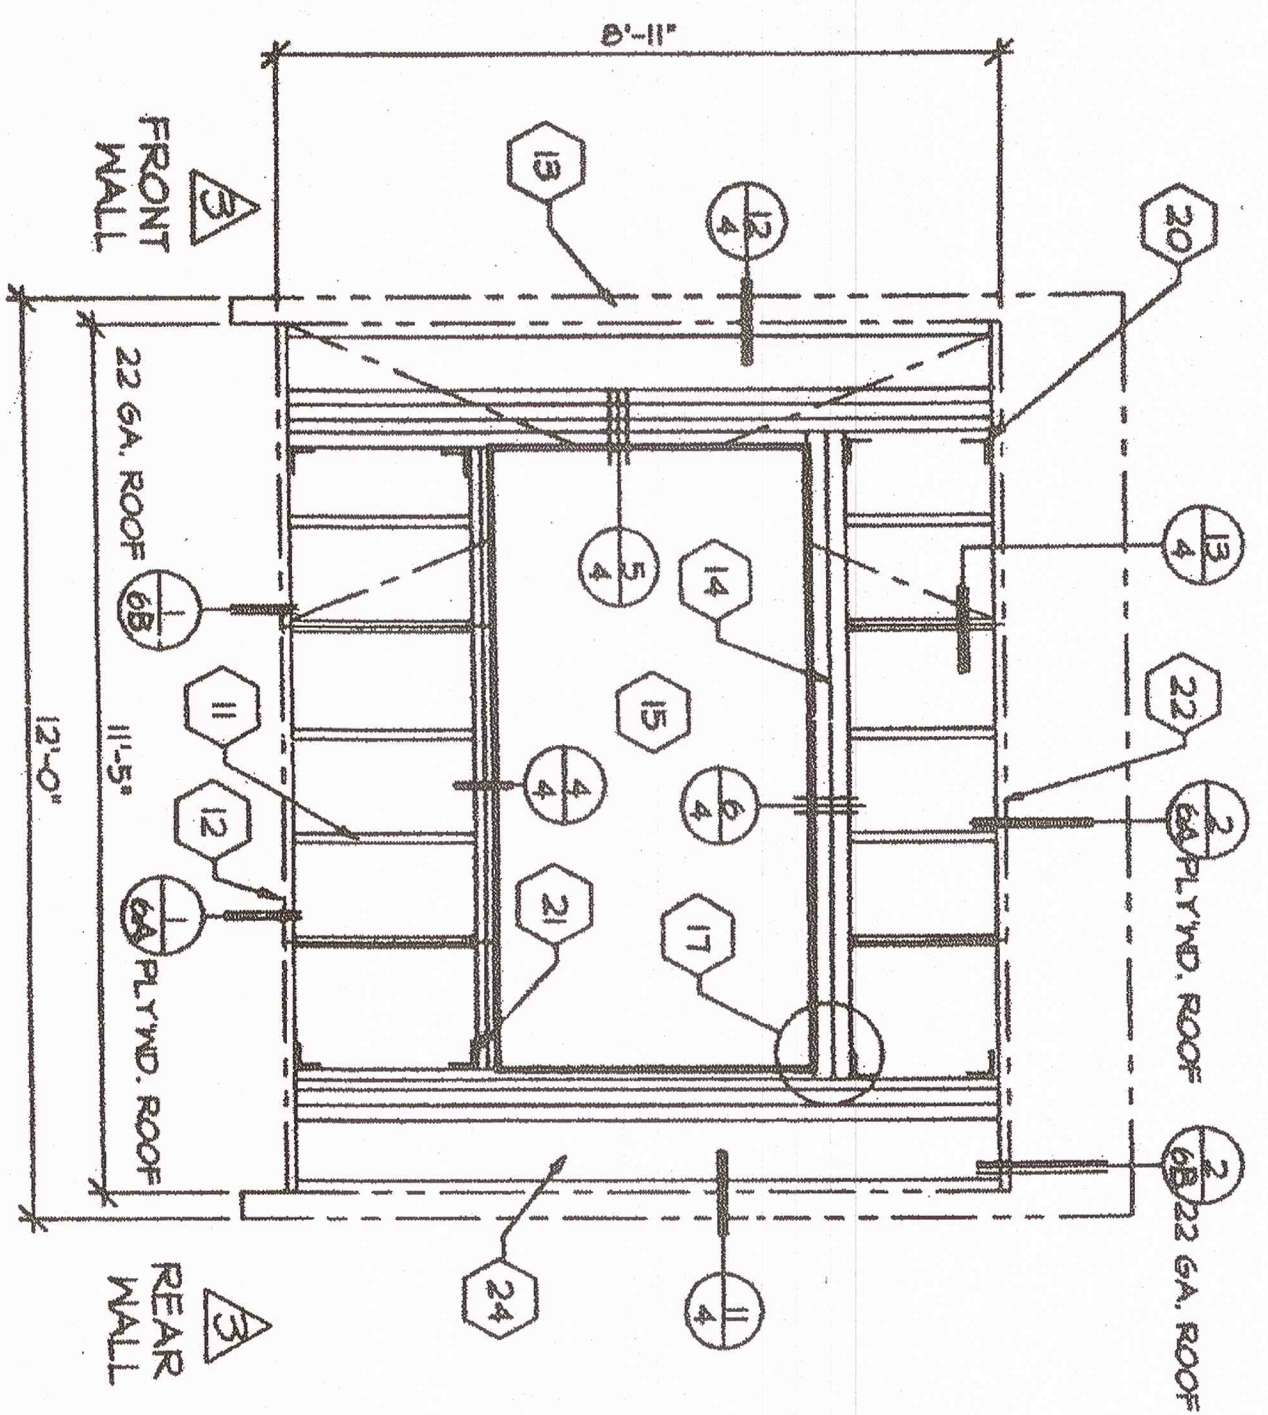

TYPICAL ENDWALLS
SCALE 3/8" = 1'-0"

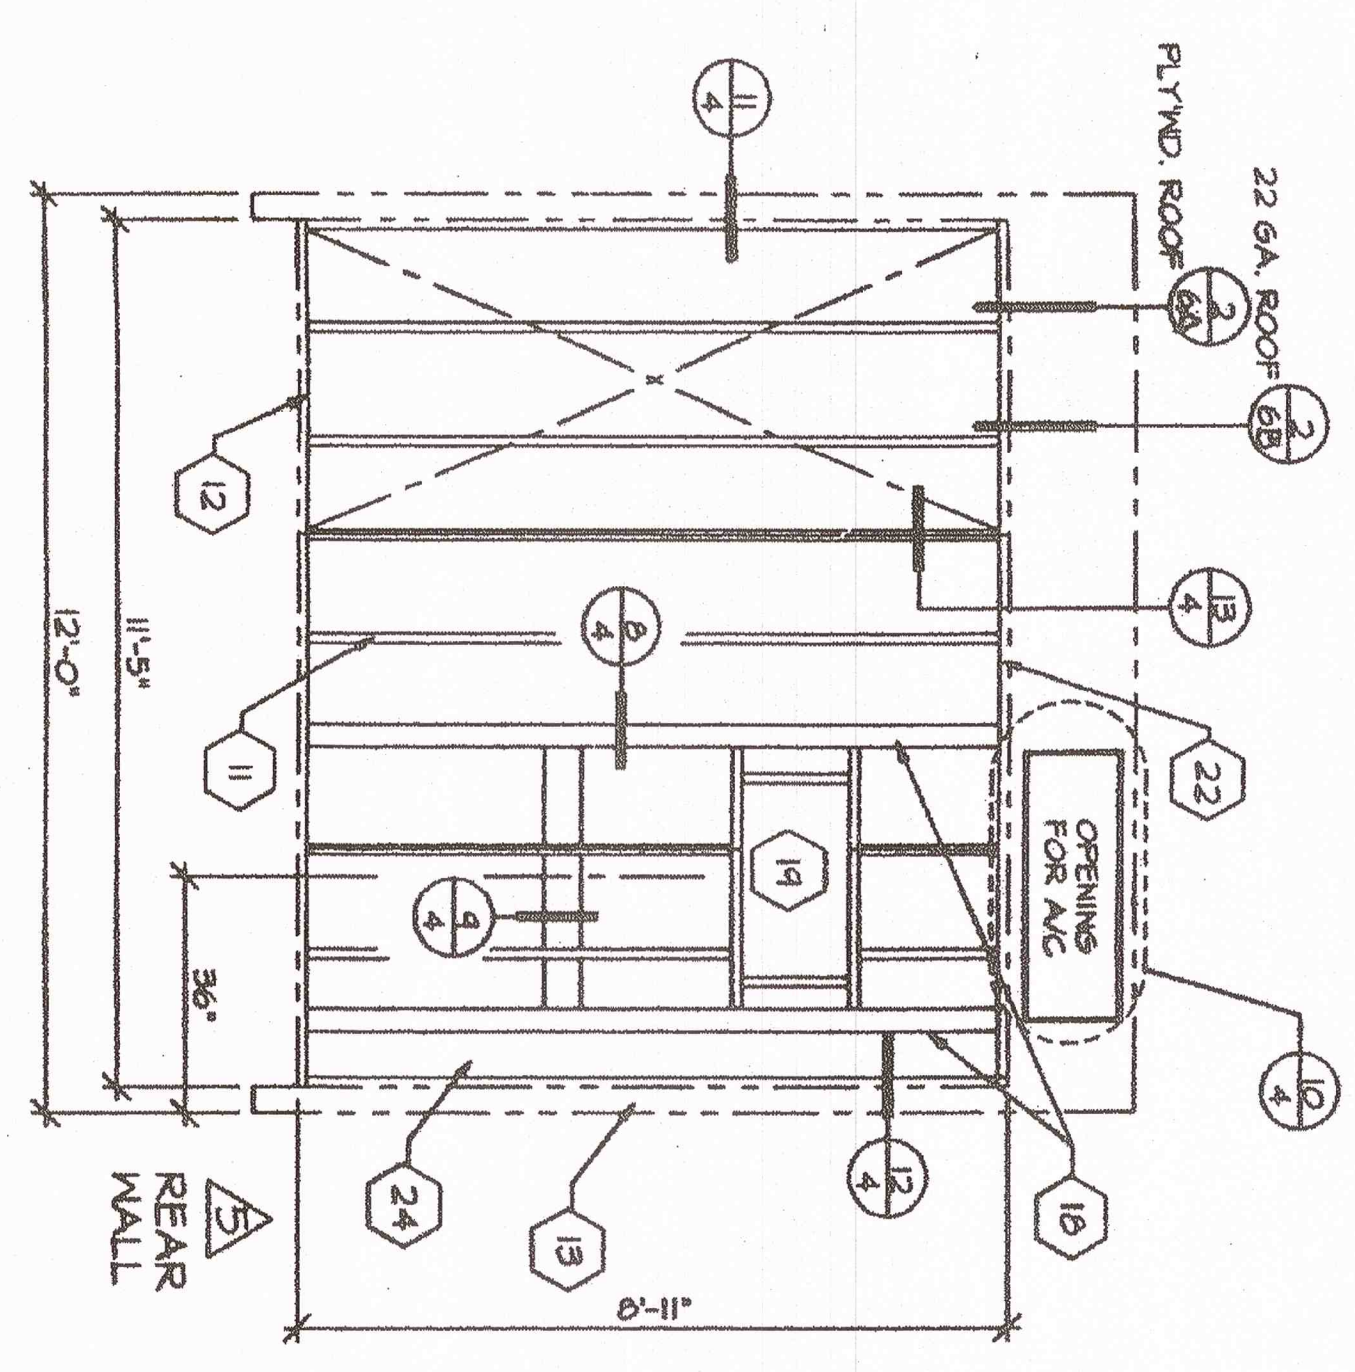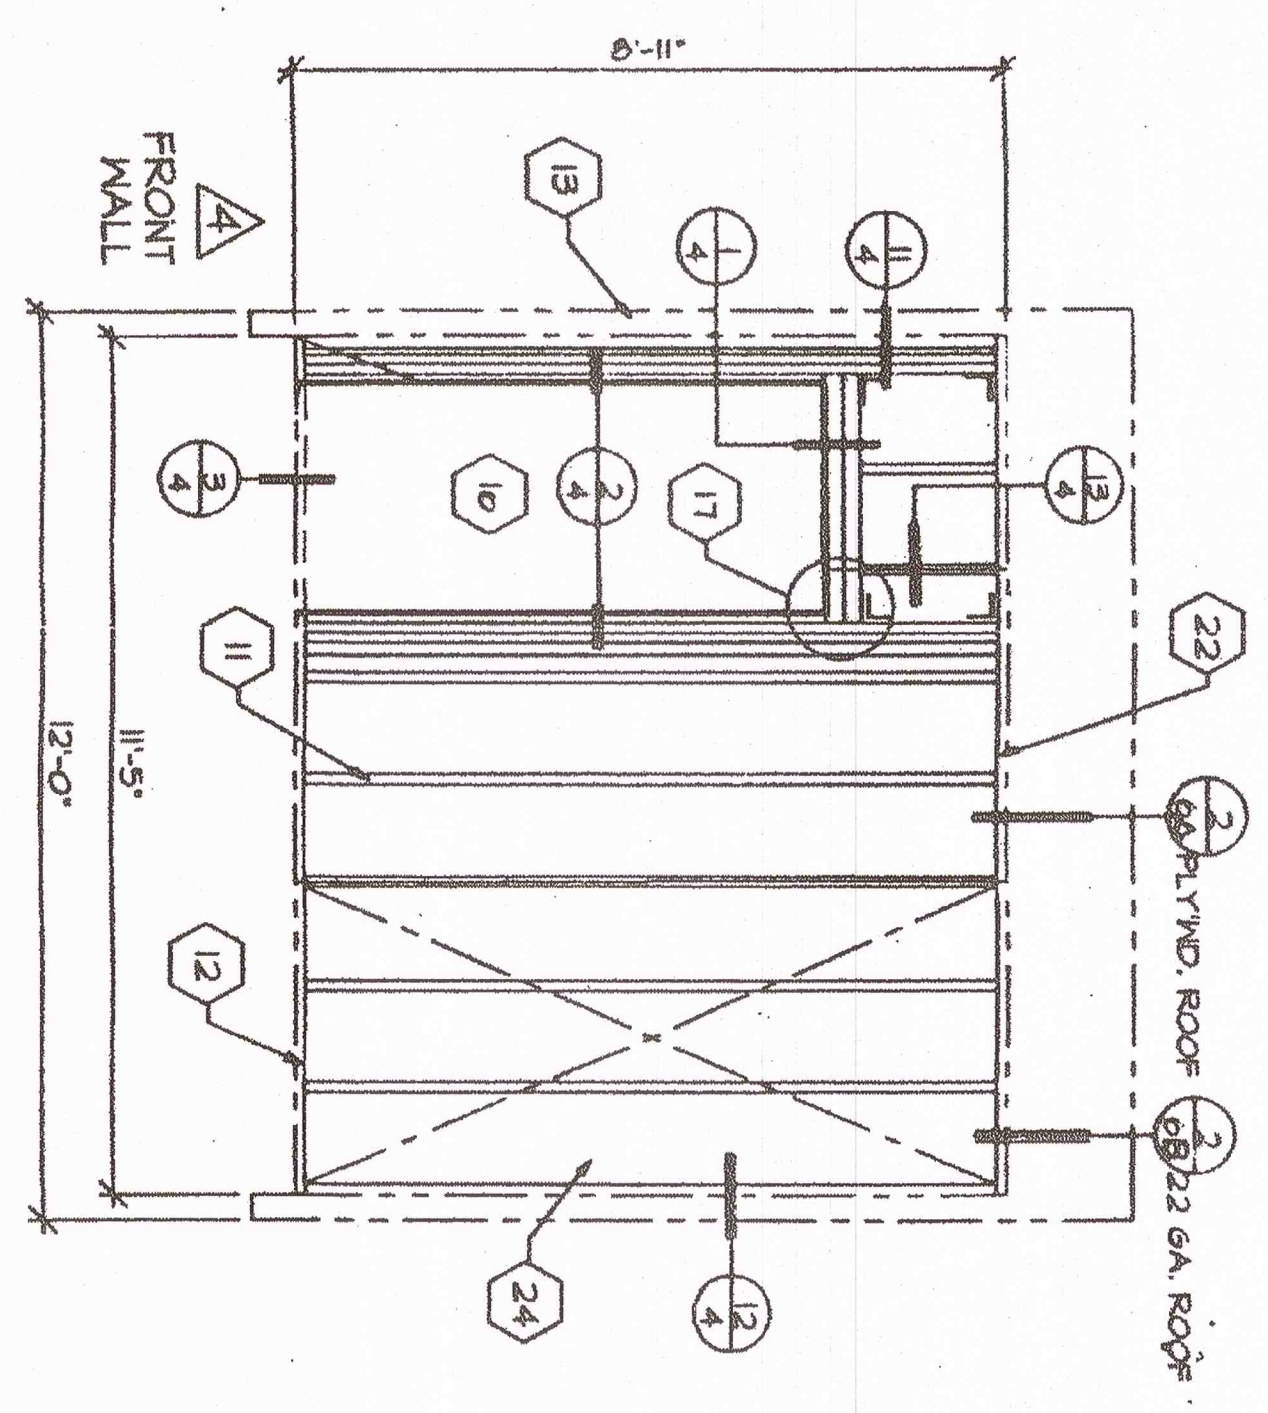

WALL LOCATIONS
SCALE 1/8" = 1'-0"

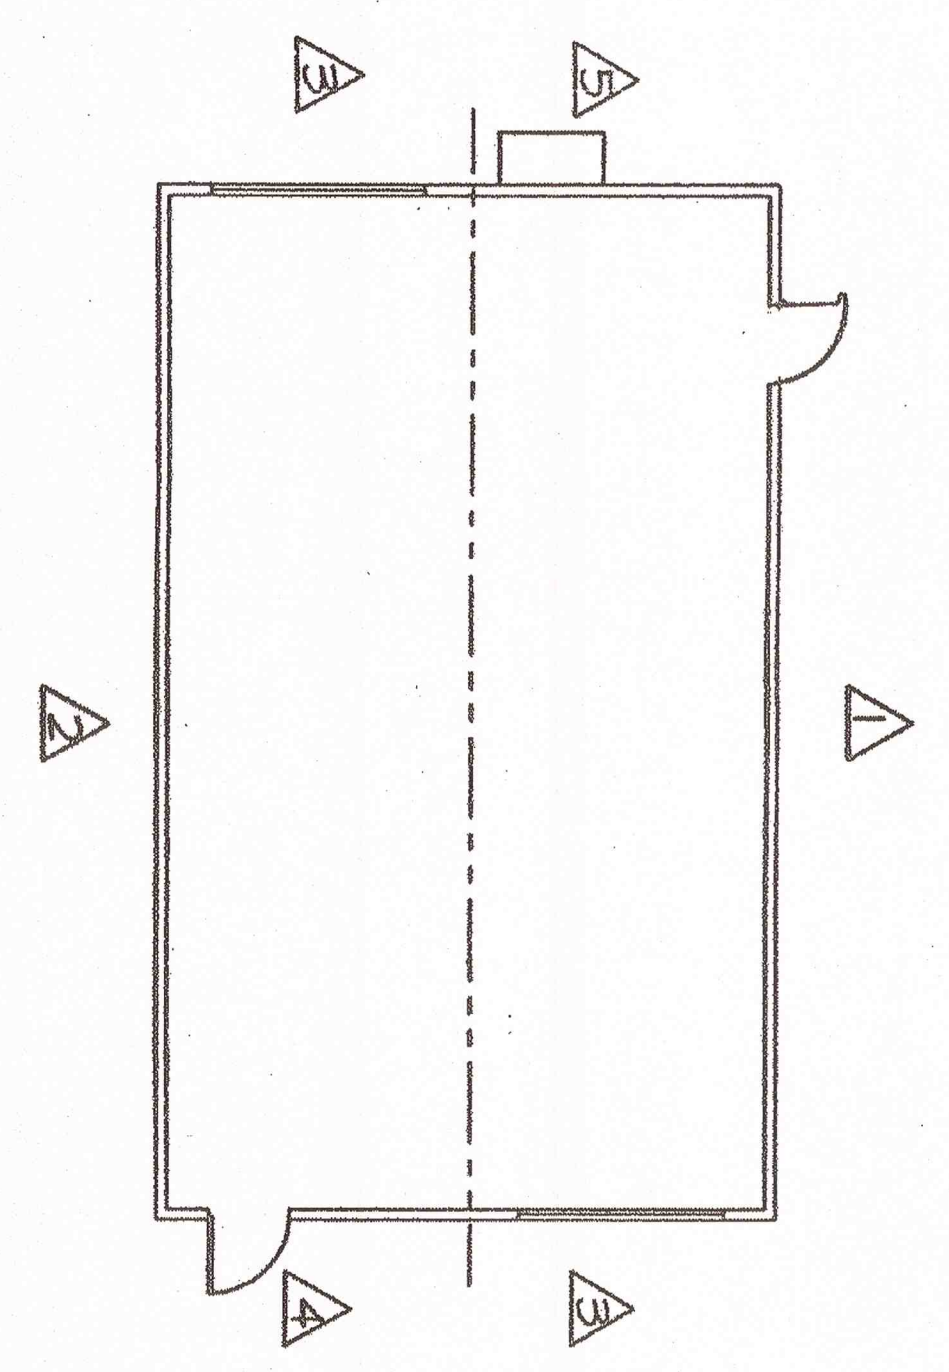


KEYNOTES

- 1 ROOF SHEATHING- SEE SHEET 4
- 2 STEEL ROOF JOIST- SEE SHEET 5
- 3 R-11 FIBERGLASS INSULATION ON VERT. STUDS, FLOOR STUDS, 2" MIN. THICK INSULATION ON CEILING.
- 4 SUSPENDED CEILING- SEE SHEET 7
- 5 TYPICAL INTERIOR FINISH- SEE SHEET 4
- 6 R-11 FIBERGLASS INSULATION FLOOR STRENGTHENERS
- 7 SHOCK RESISTANT 1/2" X 1/2" X 1/2" FIBERGLASS INSULATION
- 8 PLYWOOD FLOOR SHEATHING- SEE SHEET 5
- 9 STEEL FLOOR JOIST- SEE SHEET 5
- 10 NOT USED
- 11 PLYWOOD SIDING/SHEATHING- SEE SHEET 4 FOR MATERIAL. WALL SIDING WITH CORROSION RESISTANT 2x4 BOX NAILS @ 6" BOUNDARY & EDGES, 12" FIELD.
- 12 STUDS- 2x4 H.F. STUD GRADE @ 16" O.C.
- 13 BOTTOM PLATE- 2x4 H.F. STD 4 BETTER.
- 14 STEEL FRAME- SEE SHEET 5 *STRUCTURAL ELEVATIONS* FOR MEMBER TYPES AND SIZES.
- 15 WINDOW HEADER- (3) 2x4 D.F. #1 FLAT.
- 16 FRAME FOR 8'-0" X 4'-0" WINDOW. (1) 2x4 TRIMMER BOTH SIDES W/1- 2x4 FOR WINDOW SILL.
- 17 FRAME FOR 3'-0" X 6'-0" DOOR. USE (3) FULL HEIGHT 2x4 TRIMMER BOTH SIDES AND (2) 2x4 FLAT FOR WINDOW SILL.
- 18 FRAMING STUDS- (1) 2x4 TRIMMER BOTH SIDES, (2) 2x4 FOR HEADER. SEE DETAIL 1 SHEET 4.
- 19 NAIL TRAIL VERTICAL STUD INTO WOOD. HOLD OR TYPICAL AT CORNERS OF ALL OPENINGS.
- 20 4x4 D.F. POST
- 21 SEE SHEET 4 FOR A/C SIZE AND TONAGE.
- 22 'SIMPSON' A35 CLIPS (4) PLACES TO TOP AND BOTTOM PLATES.
- 23 'SIMPSON' A35 CLIPS (4) PLACES TO WINDOW SILL AND HEADER OR (2) PLACES TO DOOR HEADER.
- 24 2x4 PLATE- H.F. STD. 60D OR BETTER.
- 25 FIRE BLOCKING PER SEC. 708, 1994 C.B.C.

D.S.A.


REVISED

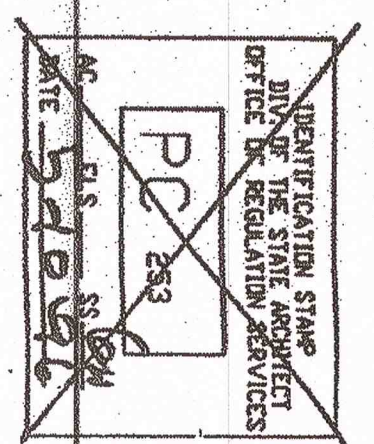

CHECKED
DATE 4-3-96
BY J.B.

REVISIONS

NO.	DESCRIPTION

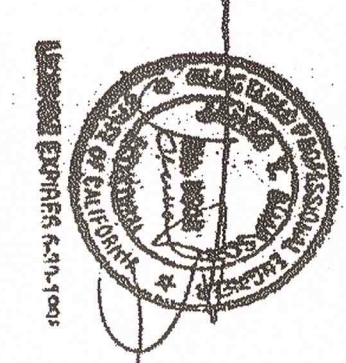

16833 Kromerio Ave., Riverside, CA. 92504
Phone (909) 789-7196
Fax (909) 789-0263


AURORA MODULAR INDUSTRIES
RELOCATABLE BUILDING FOR
WILLIAMS/SCOTSMAN GROUP

**BUILDING SECTIONS,
WALL FRAMING**


3767
PC253-3.DWG

KEYNOTES


- 1 STEEL ROOF BEAM - 22 GA. ROLL FORMED DECK WITH 3" STANDING SEAM. SEE NOTE 1 SHIT 6A FOR ATTACH
- 2 PLYWOOD FLOOR SHEATHING - 1 1/8" A.P.A. STUD-1-1 FOR ATTACH 6, F.S. 1-28. SEE NOTE 2 SHIT 6A OR 6B
- 3 L 16/23/16x3 1/2"x10 GA.
- 4 L 18"x3 1/2"x12 GA. RFC STEEL ROOF HEADER.
- 5 L 7"x11 GA. STEEL BLOCK @ 48" O.C.
- 6 NOT USED
- 7 L 7"x4.8 LB PERHETER FLOOR FRAME.
- 8 L 6"x14 GA. STEEL ROOF JOIST @ 48" O.C.
- 9 STEEL COLUMN - 3 1/2"x3 1/2"x3/16" TUBE.
- 10 NOT USED
- 11 WELD WASHER FOR CEILING GRID - TYP. BOTH SIDES SEE DETAIL 15/16.
- 12 STRAP TACKED TO UNDERSIDE OF JOIST @ 24" O.C. FOR INSULATION SUPPORT.
- 13 3/16" FULL HEIGHT STIFFENER AT PURLIN LOCATIONS.
- 14 2"x20 GA. STRAPS W/ 3" MIN. 1/8" FILLET WELD EACH END TO ROOF BEAM/HEADER TYP.
- 15 L 7"x11 GA. STEEL FLOOR JOIST @ SEE FRAMING PLAN FOR FLOOR JOIST SPACING
- 16 PLYWOOD ROOF SHEATHING 3/4" C-D INT WITH EXT. GLUE 48"x24" O.C. LONG EDGES
- 17 1/2"x1 1/2"x3/16" BRUCE (SEE SHIT 51 DET 10)

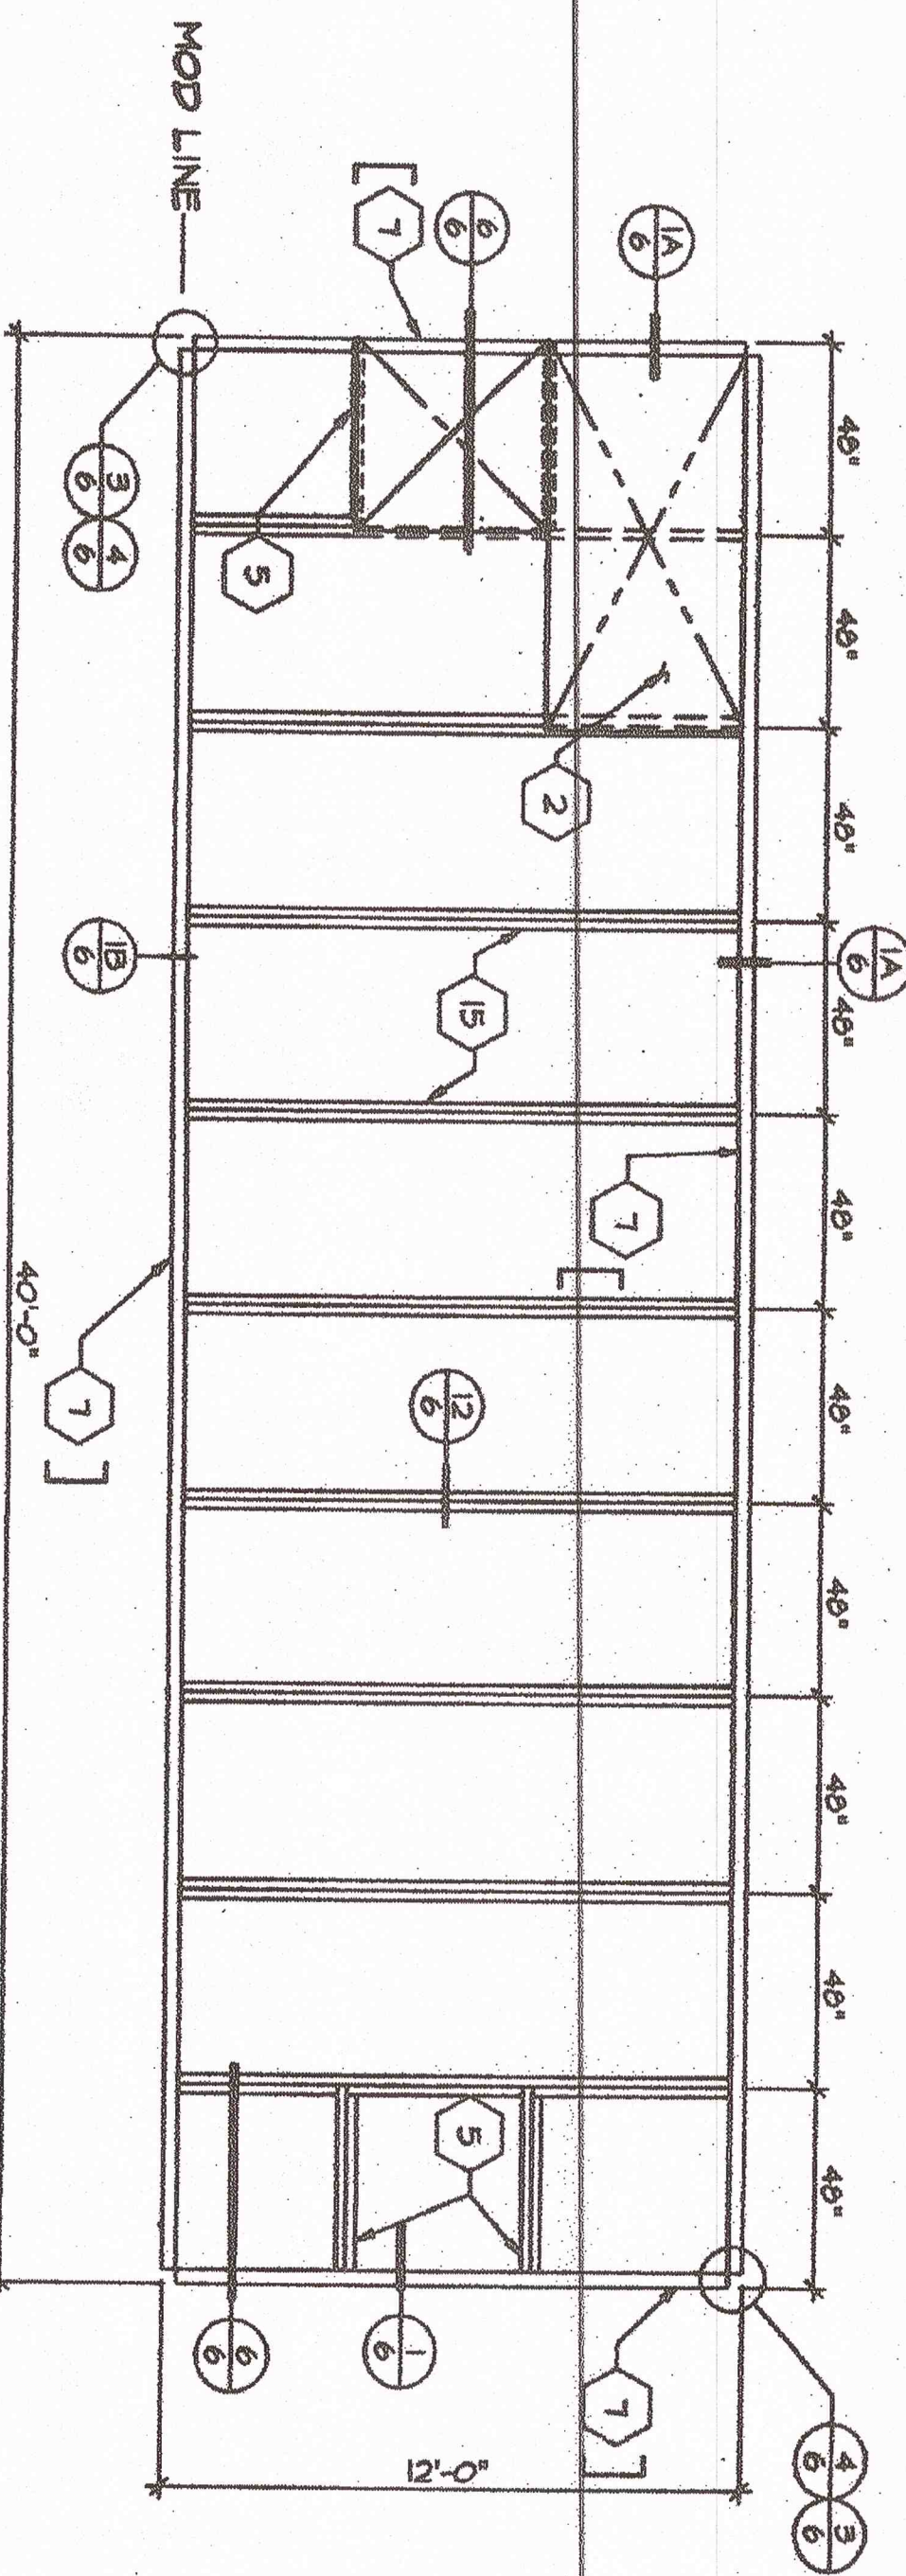


50# FLOOR LIVE LOAD

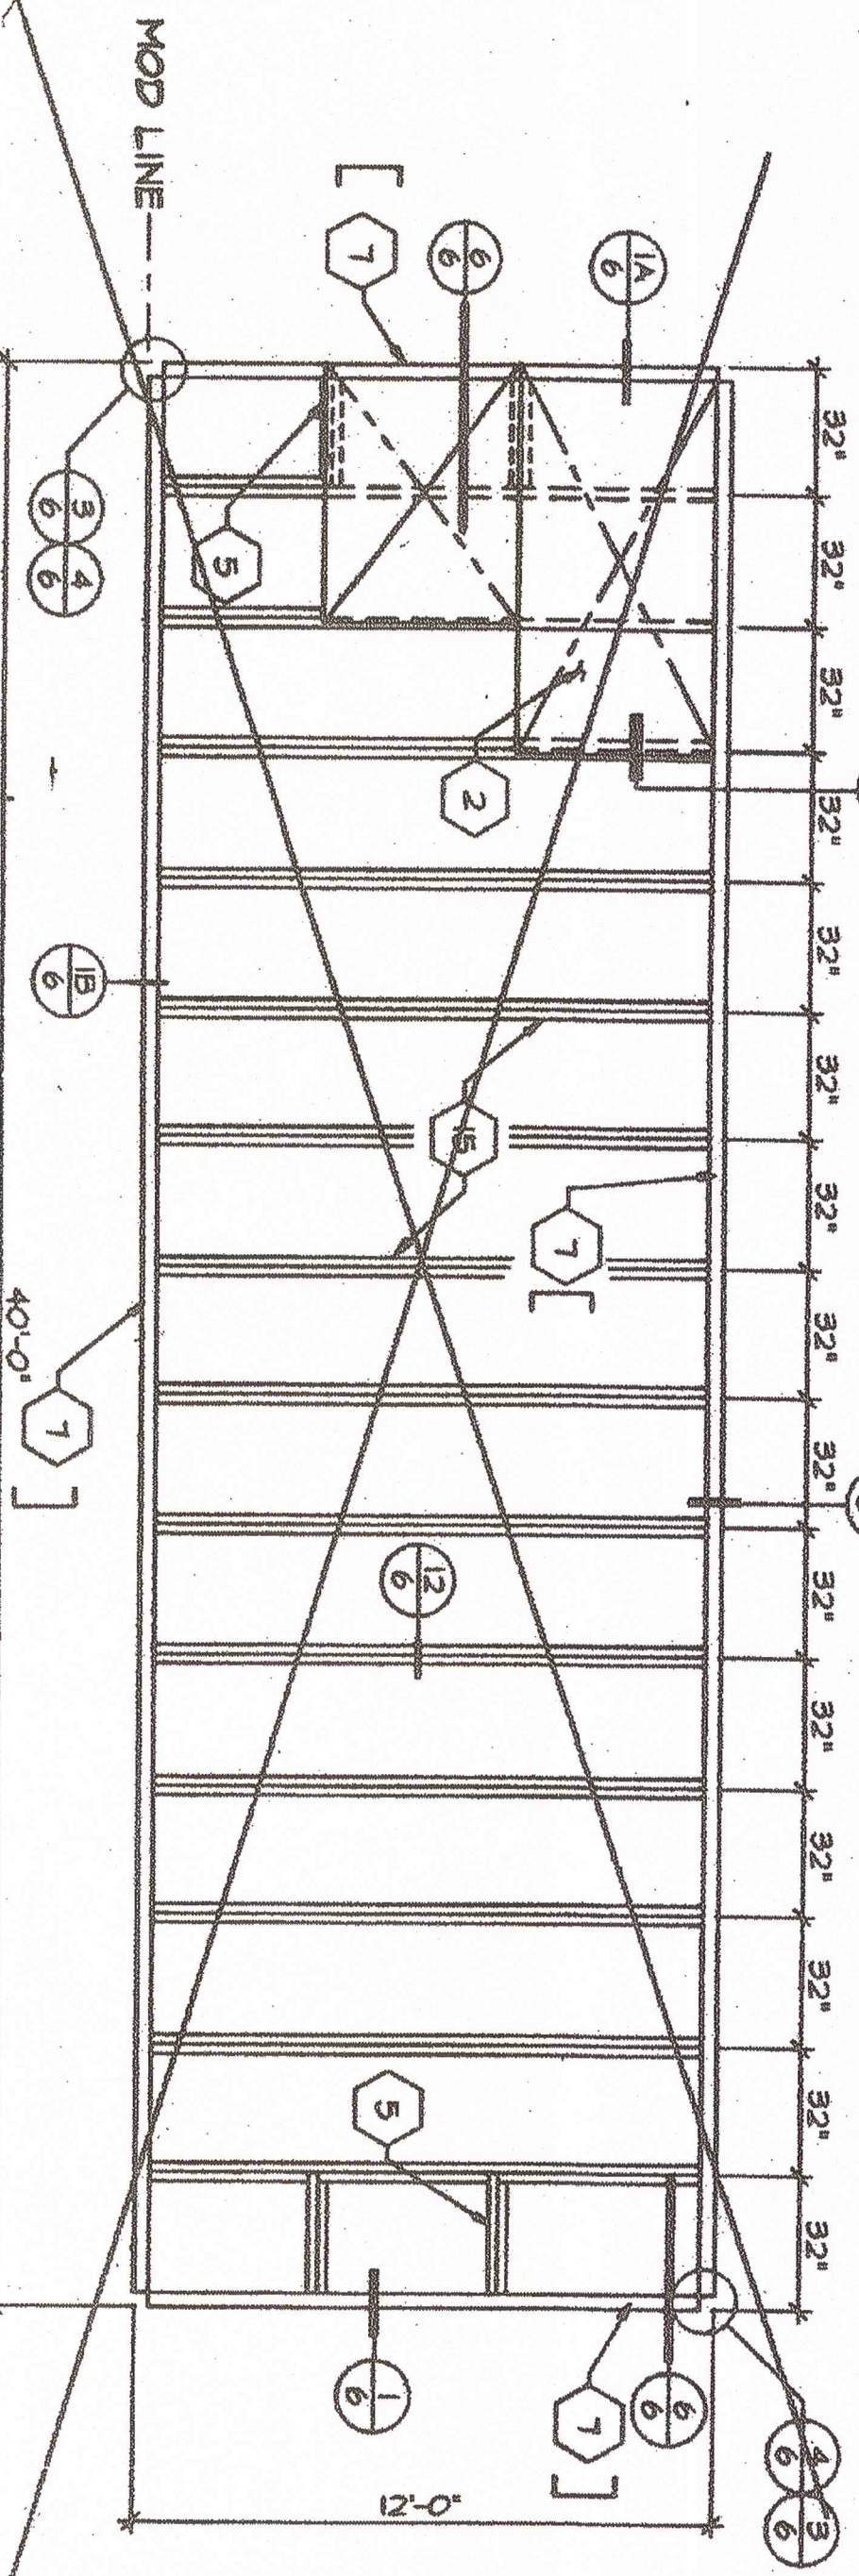

50# FLOOR LIVE LOAD + 20 LBS PARTITIONS

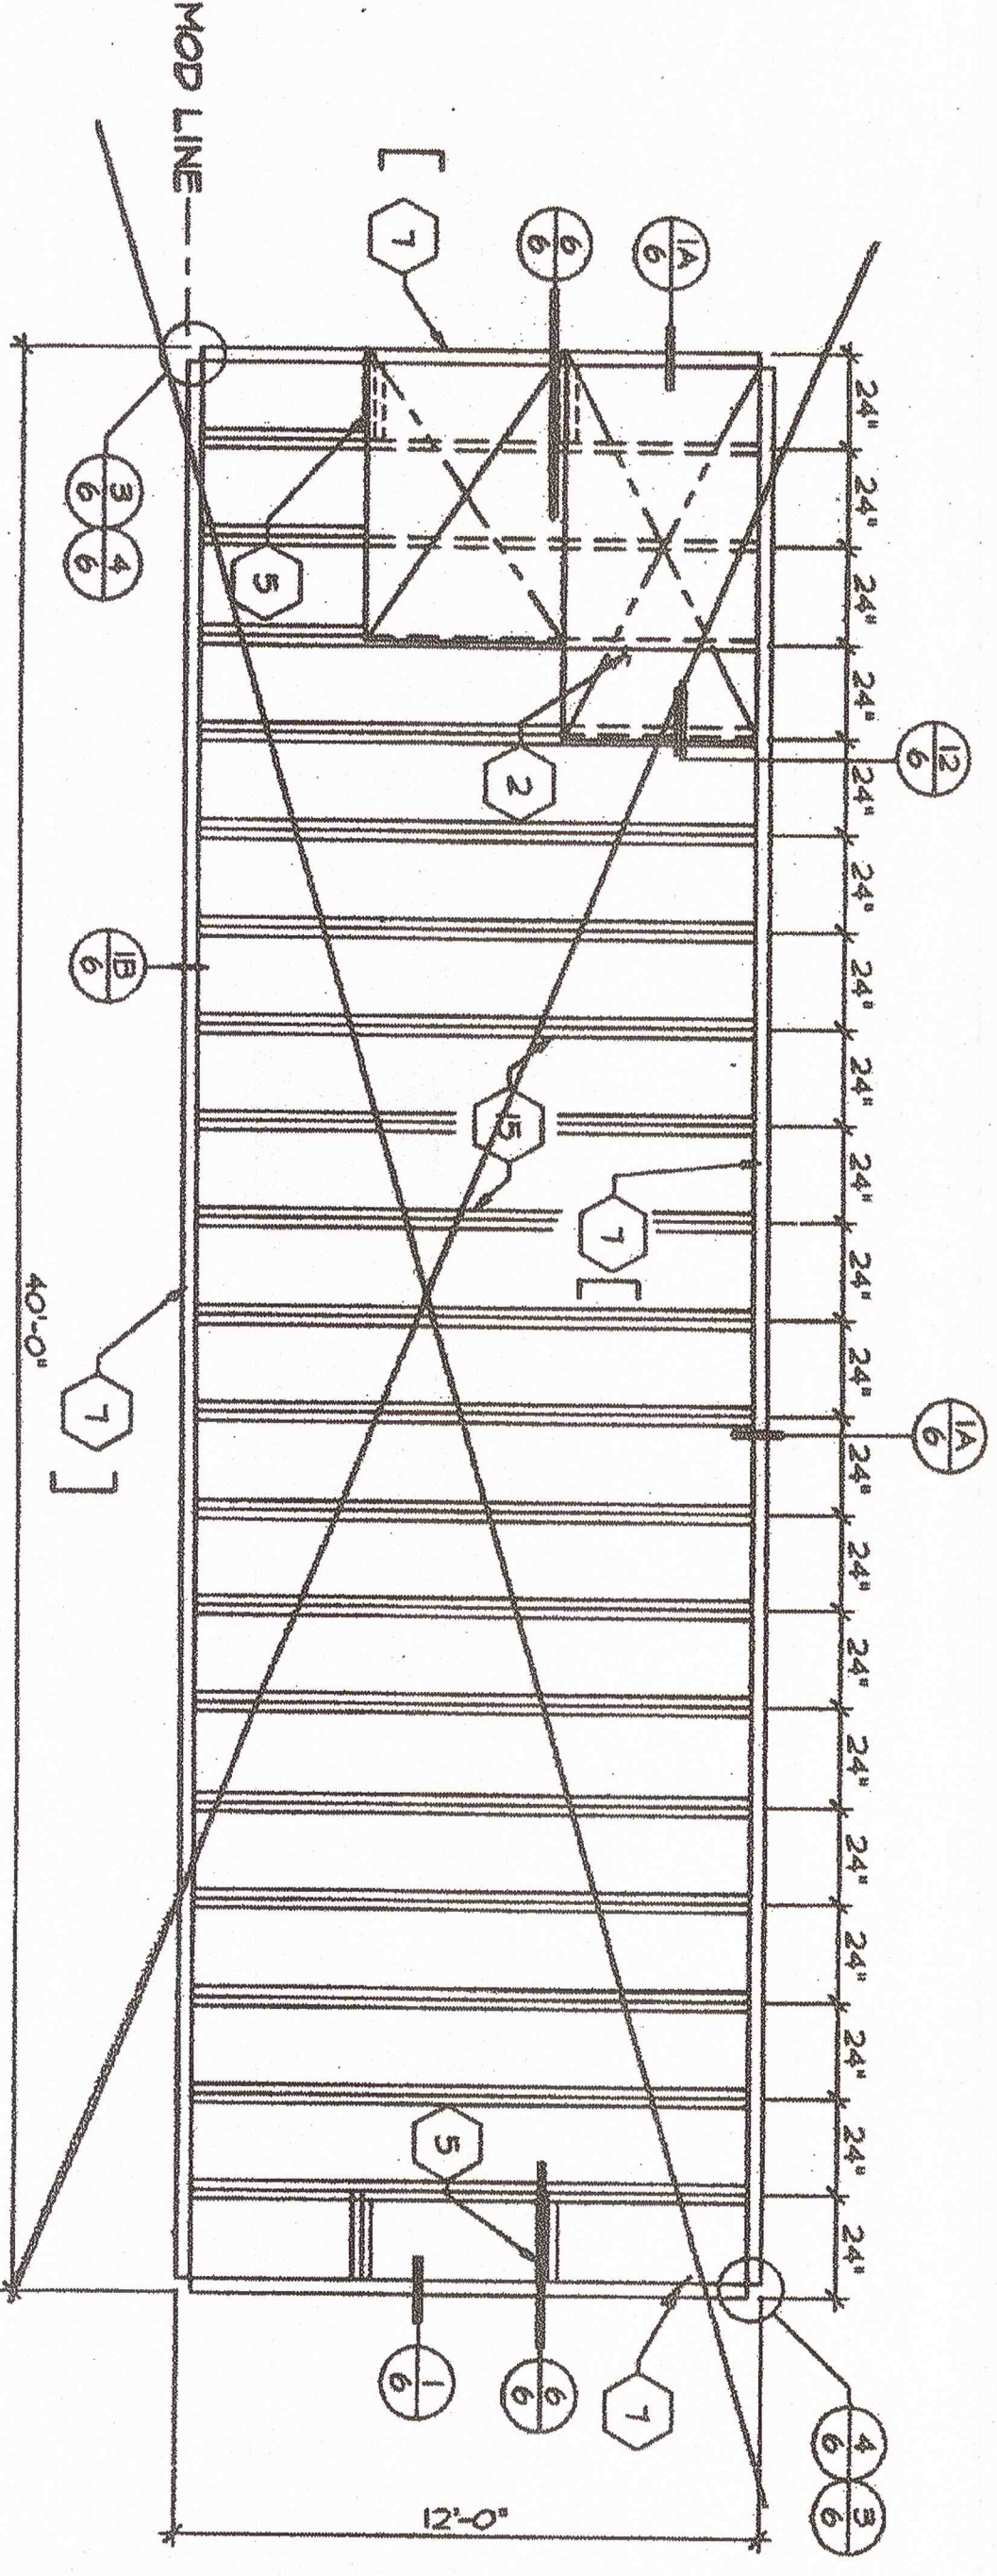



100# FLOOR LIVE LOAD

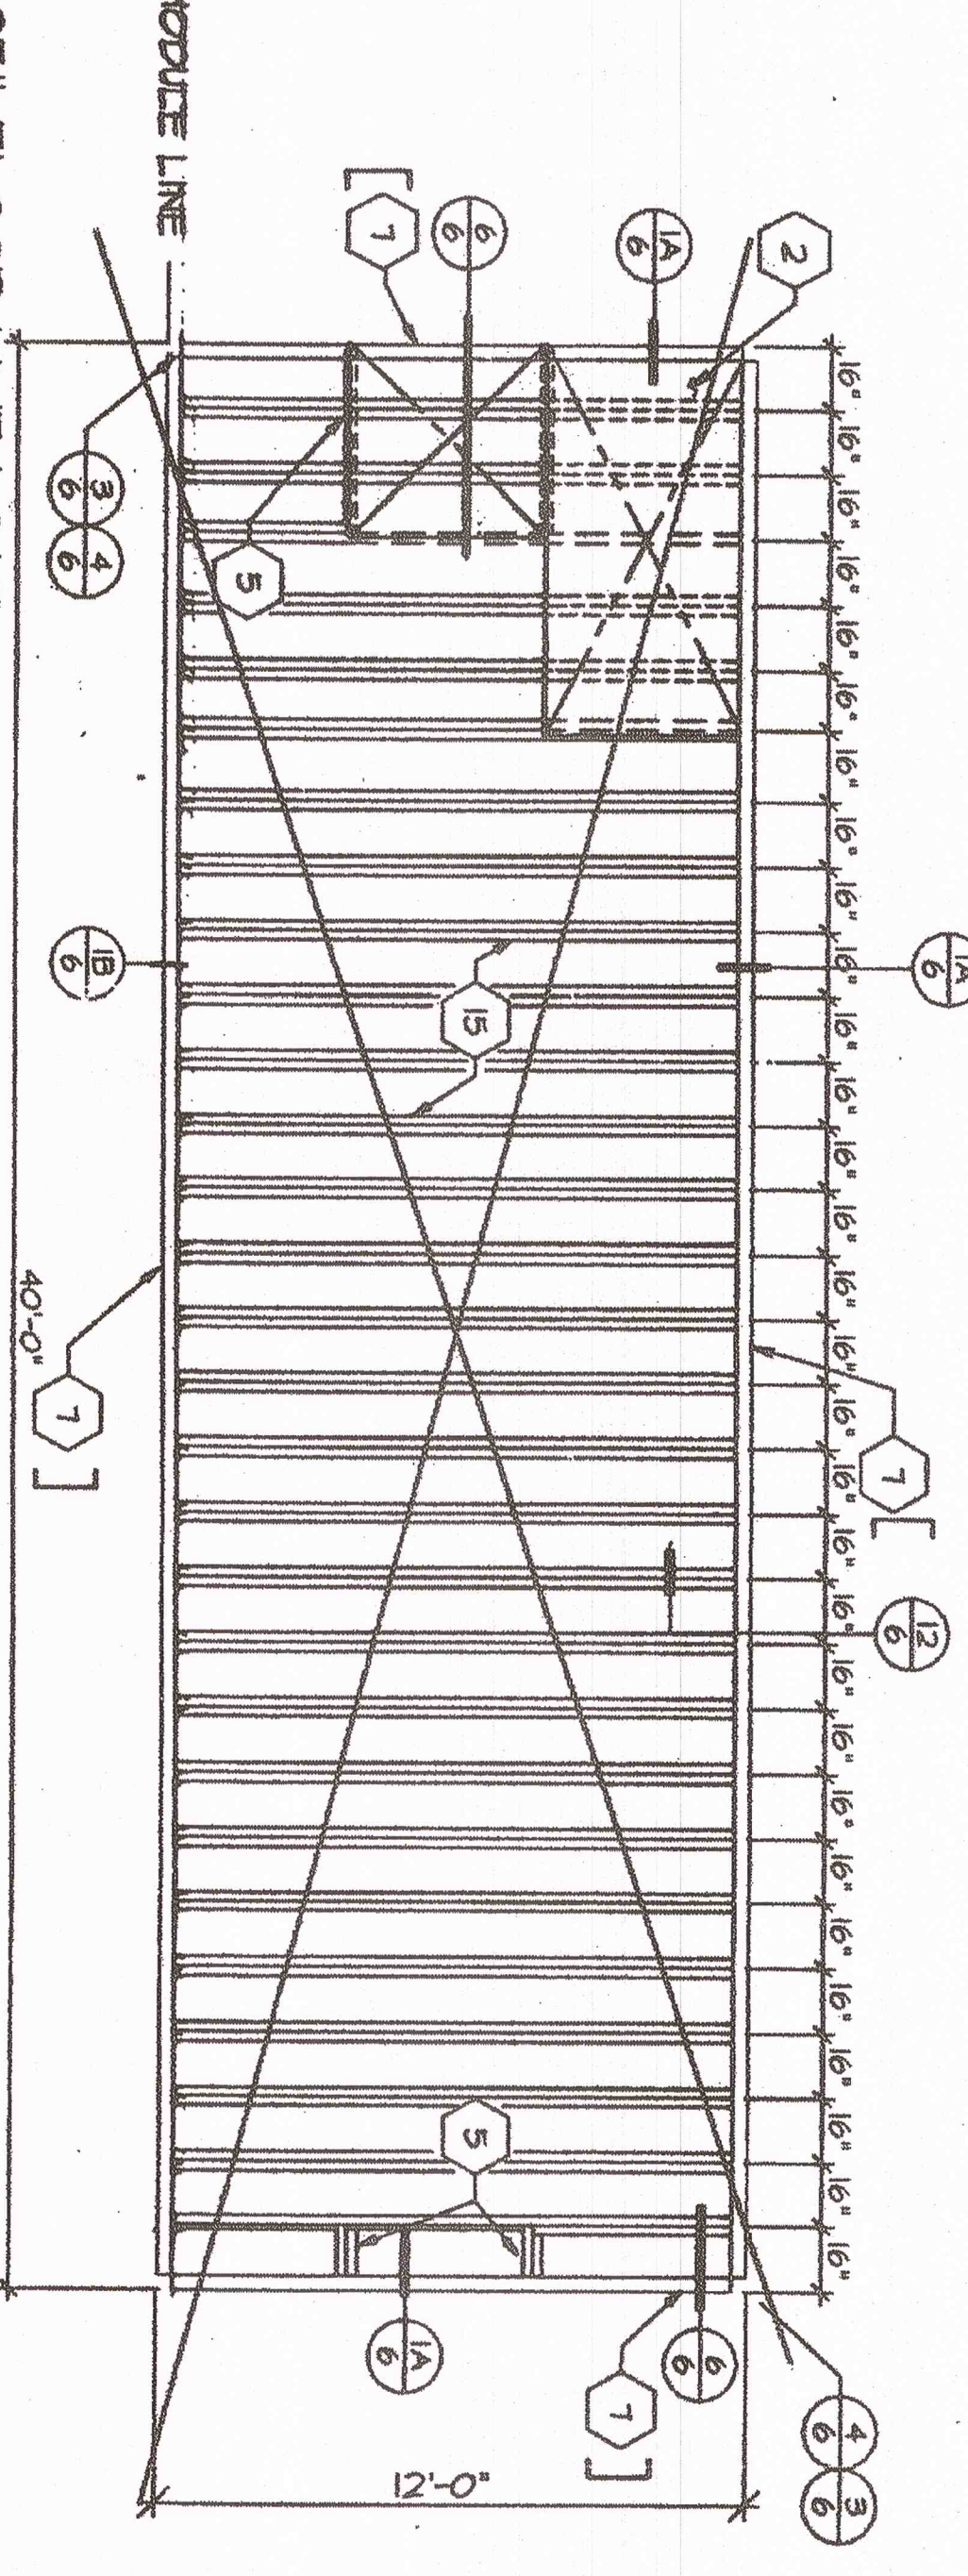

125# FLOOR LIVE LOAD
FLOOR FRAMING
SCALE 1/4" = 1'-0"

DS.A.

REVISED

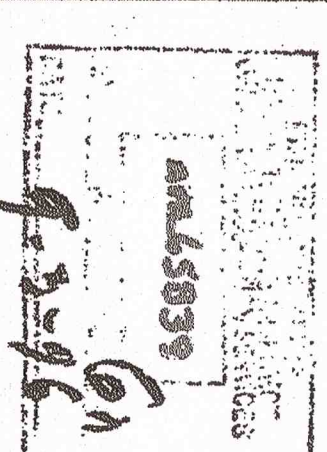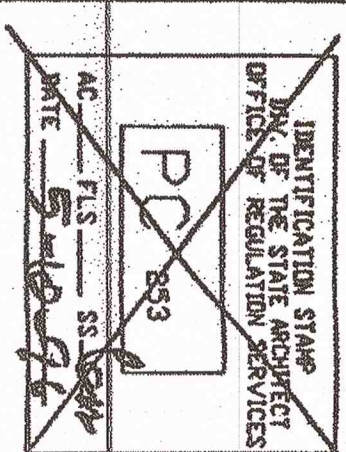

IDENTIFICATION STAMP
DIV OF THE STATE ARCHITECT

U3 110412
FIS SS 1B
Date SEP 18, 2007

CHECKED

REVISIONS





16833 Krameria Ave., Riverside, CA 92504
Phone (909) 789-7196
Fax (909) 789-0263

TURORA MODULAR INDUSTRIES

RELOCATABLE BUILDING FOR
WILLIAMS/SCOTSMAN
GROUP

FLOOR FRAMING,
ROOF FRAMING,
STRUCTURAL
ELEVATIONS

5767
SHEET
DATE 10/25/96
F0229-3106

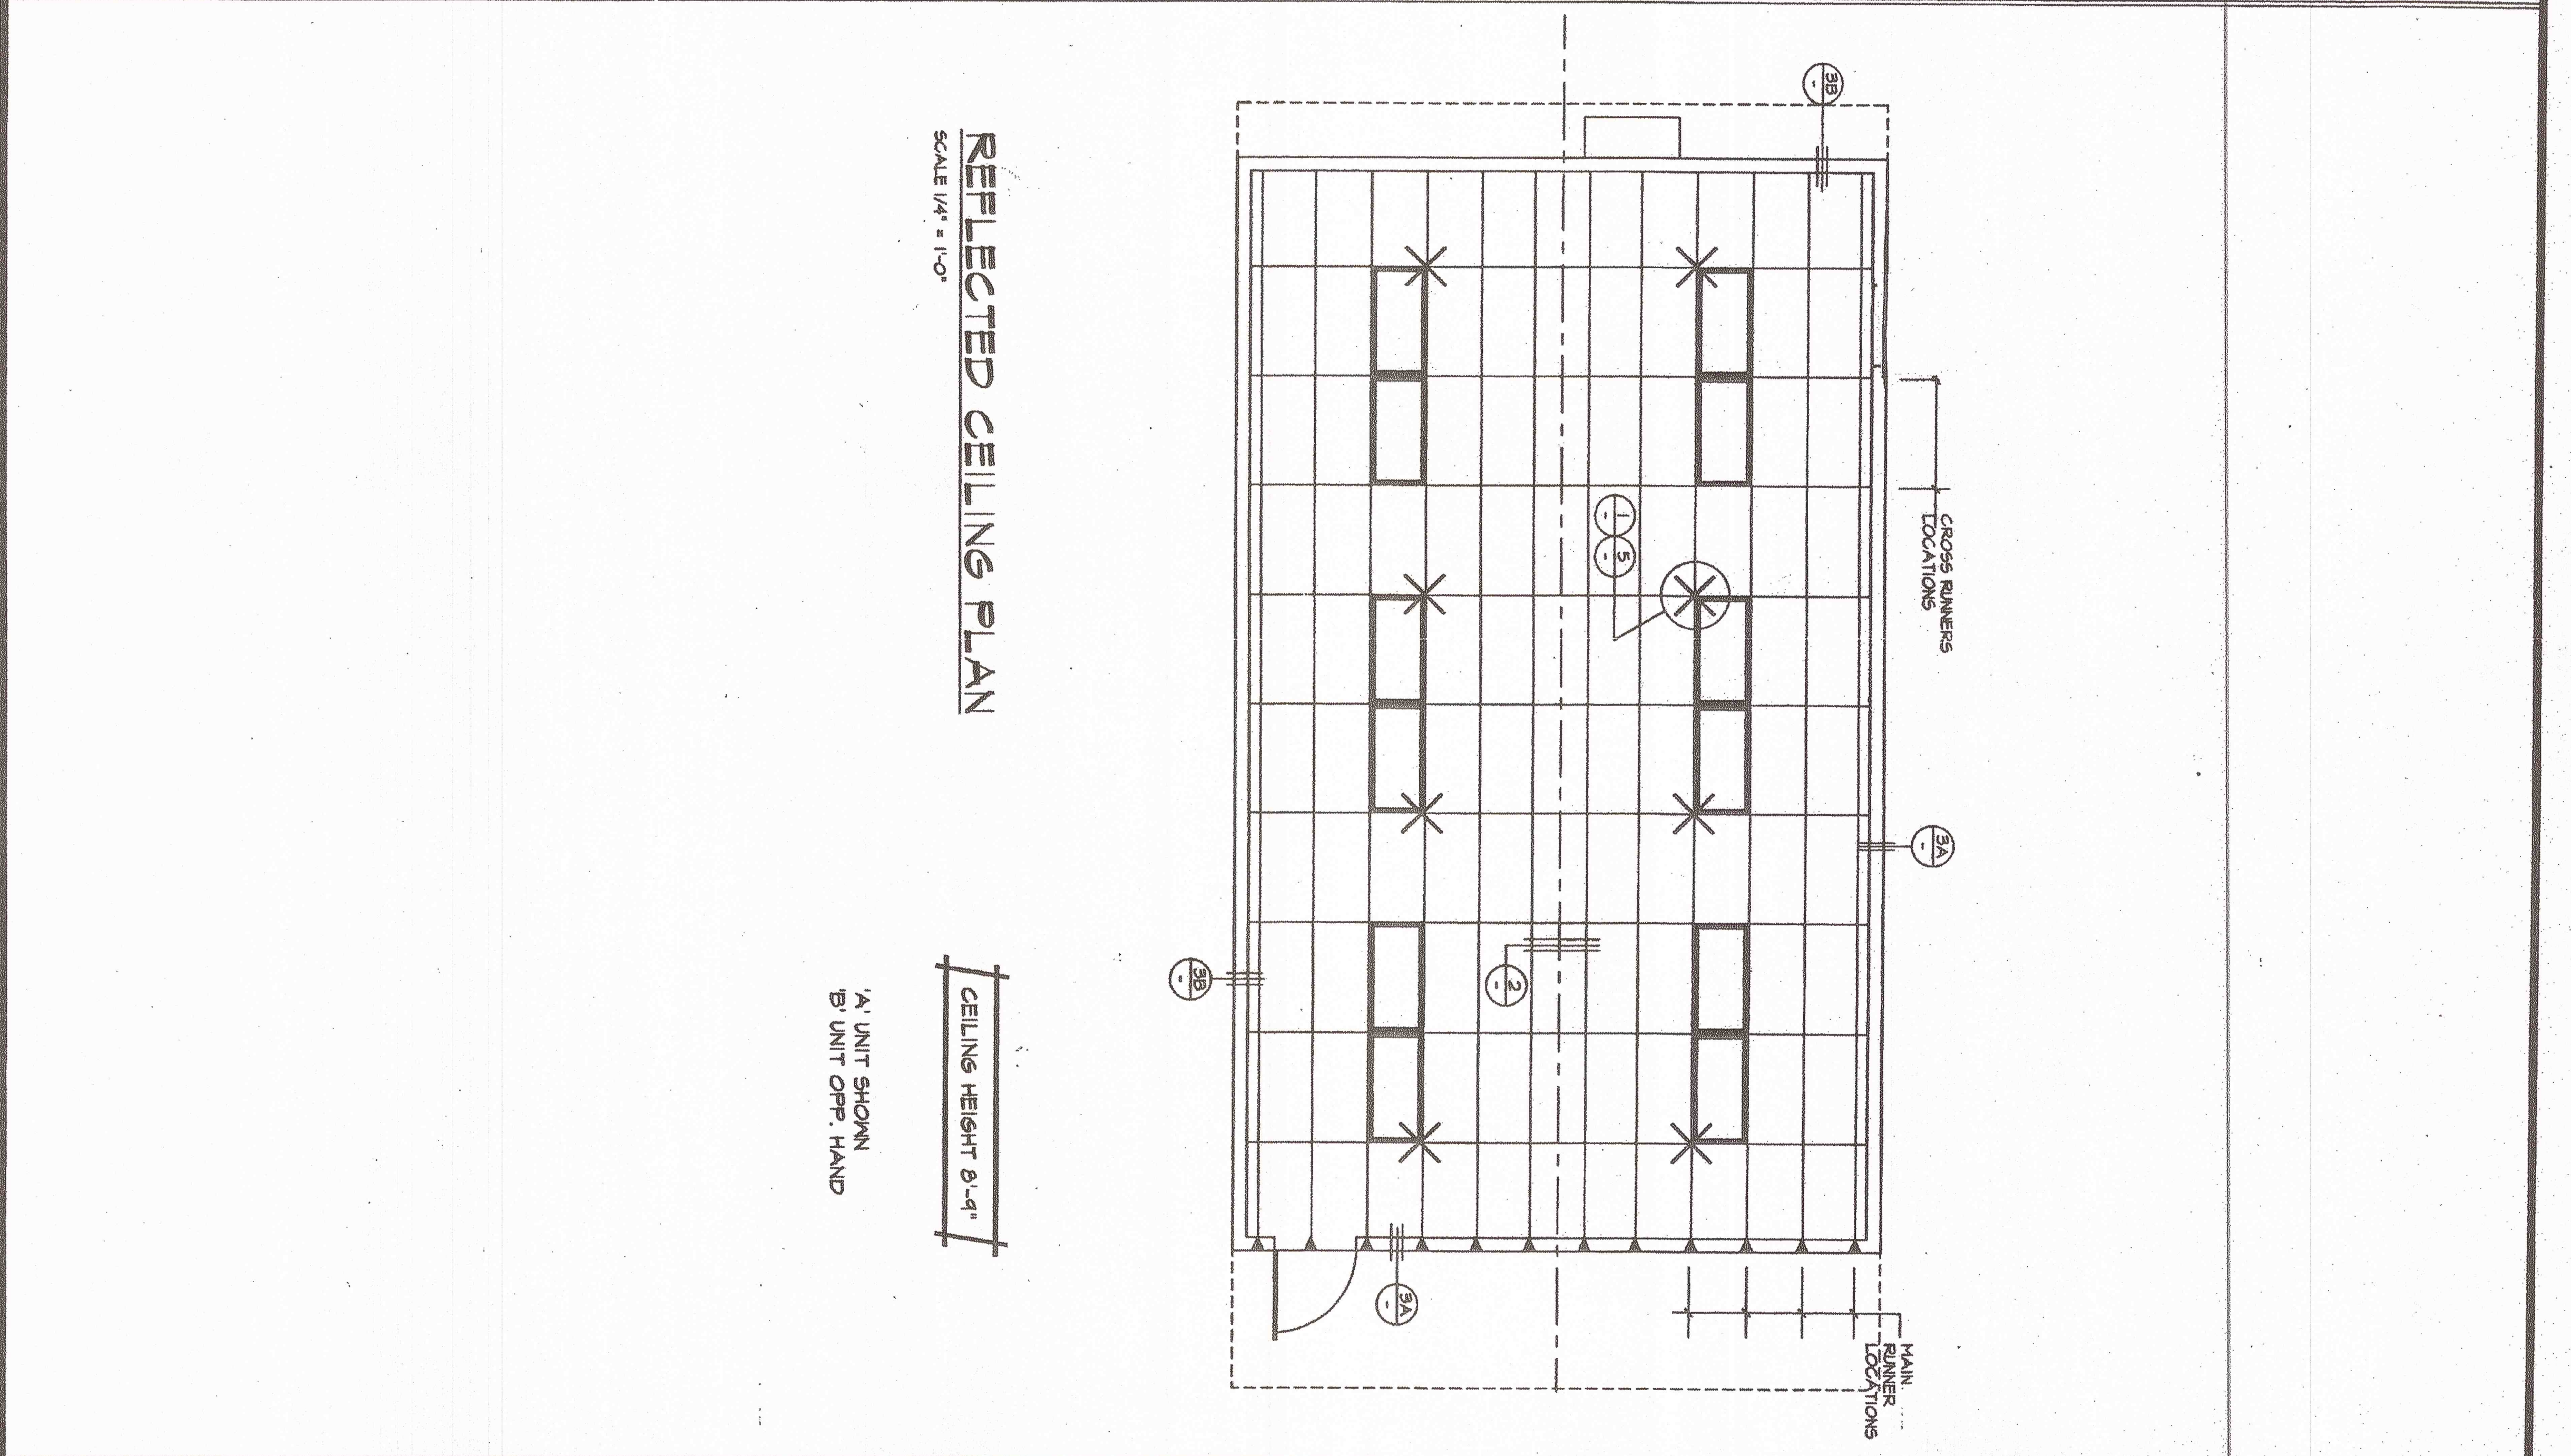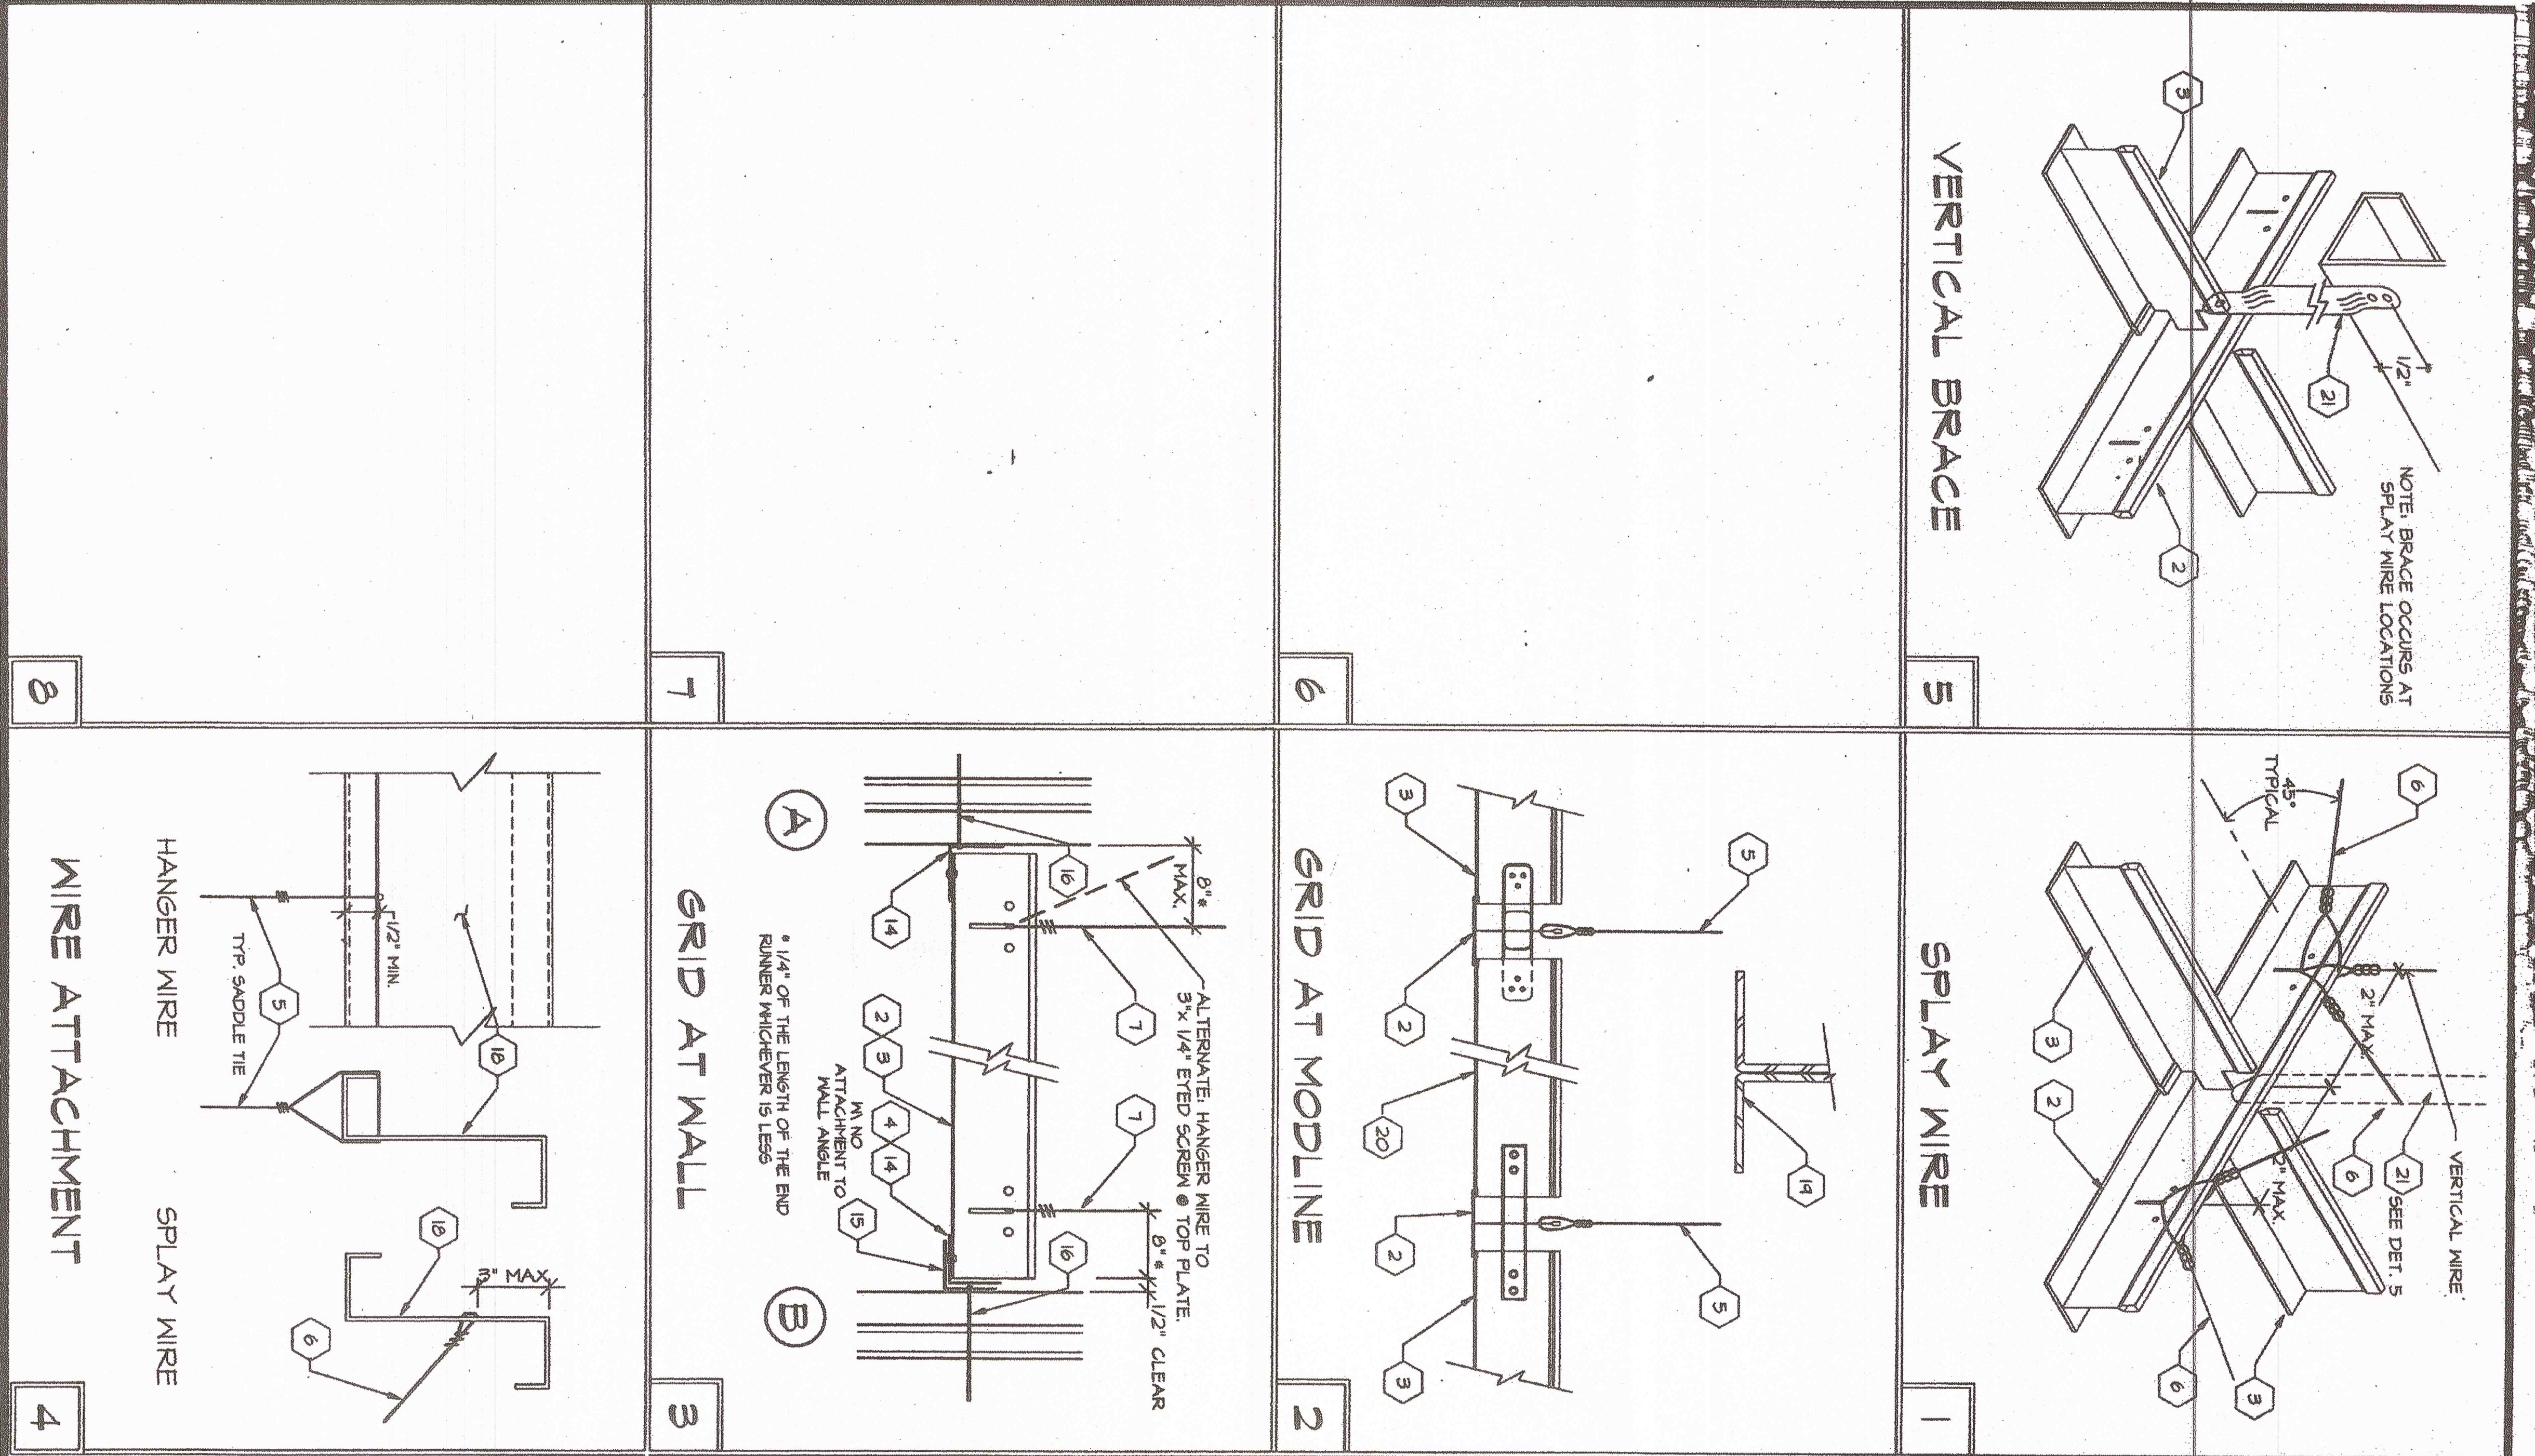

D.S.A.
REVISED

PERMISSION STAMP
DATE OF THE STATE ARCHITECT
OFFICE OF REGULATION SERVICES
P.D. 463
NO. 1564-92
DATE 5-2-92

1564-92
9-2-92

IDENTIFICATION STAMP
D.W. OF THE STATE ARCHITECT
03/1104/12
AC, PLS. SEE TB
CHECKED

REVISIONS

LEGIBLE EXPIRY DATE 12/31/94

16833 Krameria Ave., Riverside, CA. 92504
Phone (909) 789-7196
Fax (909) 789-0263

TURORA MODULAR INDUSTRIES


RELOCATABLE BUILDING FOR:
WILLIAMS/SCOTSMAN GROUP

KEYNOTES

- 1 MAIN RUNNERS @ 4'-0" O.C. MAX. WITH HANGER WIRES SPACED @ 4'-0" O.C. MAX.
- 2 MAIN RUNNER, DOWN CORP. DX-26 HEAVY DUTY
- 3 CROSS RUNNER, DOWN CORP. DX-424 HEAVY DUTY
- 4 WALL RUNNER, DOWN CORP. HT-14V
- 5 TYPICAL HANGER WIRE TO BE 1/2" GAL. STEEL WIRE ATTACHED TO STRUCTURE ABOVE AND TO GRID WITH (2) TIGHT TURNS WITHIN 1/2" - SEE DETAIL 4
- 6 TYPICAL SPLAY WIRE TO BE 1/2" GAL. STEEL WIRE ATTACHED TO STRUCTURE ABOVE AND TO GRID WITH (4) TIGHT TURNS WITHIN 1/2" - SEE DETAIL 4
- 7 AT END OF ROWS OF RUNNERS, A HANGER WIRE SHALL BE ATTACHED WITHIN 8" (OF ANY WALL OR SLOTTED) OR 1/4" LENGTH OF END TEE WHICHEVER IS LEAST
- 8 VERTICAL WIRES MORE THAN 1/6" OUT OF PLUMB SHALL HAVE COUNTERBALANCE WIRES INSTALLED.
- 9 RUNNERS MAY BE ATTACHED TO WALL HOLDING AT (2) MINIMUM. SEE DETAIL 4 FOR ATTACHMENT.
- 10 CEILING AREAS EXCEEDING 14.50 FT. OR LESS SHALL HAVE SPLAY WIRES INSTALLED AS INDICATED ON CEILING PLAN GRID.
- 11 ELECTRICIAN SHALL PROVIDE (2) 5/16" HANGER WIRES AT OPPOSITE CORNERS OF ALL LIGHT FIXTURES. WIRES SHALL BE ATTACHED TO STRUCTURE ABOVE PER NOTE 5
- 12 DICTIONARY, IF REQUIRED, SHALL BE RIGIDLY ATTACHED TO STRUCTURE ABOVE AT INTERVALS NOT TO EXCEED 4' AND SHALL NOT BE CLOSER THAN 8" TO ANY WIRE.
- 13 CEILING REGISTERS, WHEN INDICATED ON PLANS SHALL BE ATTACHED TO STRUCTURE ABOVE PER NOTE 5.
- 14 CONT. WALL 7/8" ANGLE WITH POP RIVET TO EACH MEMBER.
- 15 7/8" CONTINUOUS WALL ANGLE.
- 16 6d NAIL @ 16" O.C. INTO BLOCK OR STUD.
- 17 NOT USED
- 18 ROOF JOIST- SEE SHEET 5.
- 19 ROOF TRUSS SEE SHEET 5.1
- 20 CLOSE OFF CROSS TIE. INSERT ONE END OF CROSS TIE INTO MAIN RUNNER WITH BAYONET. CUT OPPOSITE END TO TRAIL MAIN RUNNER. SECURE TO CROSS TIE W/ (2) 16 TEK SCREWS AT EACH END.
- 21 VERTICAL BRACE 1/2" STEEL CONDUIT AT SPLAY WIRE LOCATIONS. DRILL 1/2" HOLES THROUGH PLATE AT TOP & BOTTOM OF CONDUIT. ATTACH TO STRUCTURE WITH (2) 1/2" TEK SCREWS WITHIN 2" OF CROSS RUNNER

3767
DATE 9-2-92
SHEET
D.W. 1564
PC/259-12W6

©1985 Aurora Modular Industries

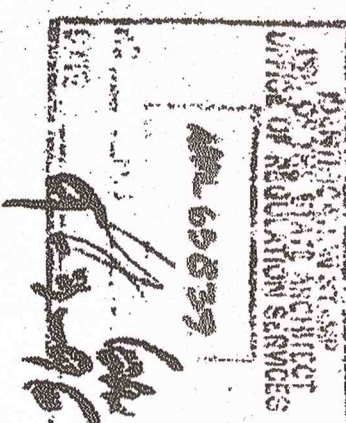

IDENTIFICATION STAMP
DIV. OF THE STATE ARCHITECT
03118419
AC FLG/SS/TB
DATE SEP 08 2001

CHECKED

REVISIONS

16833 Krameria Ave., Riverside, CA 92504
Phone (909) 789-7196
Fax (909) 789-0263

TURORA MODULAR INDUSTRIES
RELOCATABLE BUILDING FOR
WILLIAMS/SCOTSMAN
GROUP

**AIR CONDITIONING
FLOOR PLAN**

REVISED SHEET DATE 9-2-96

3767 PC259-MIDMS


EQUIPMENT & MATERIAL SCHEDULE



BLAD WOOD, 24 GA. GALVANIZED IRON SHEETS W/ 1" LINER INSULATION
INTERIOR DUCTWORK, POLYURETHANE FLEX DUCT CLASS 1 UL-94 V-0 TYPED COLLARS ON BOTH ENDS
REGISTER BOXES, 24 GA. GALVANIZED IRON SHEETS W/ 1/2" LINER INSULATION
SUPPLY AIR REGISTERS, KLEBER W200-F28 SERIES (MINIMUM SIZE 15W15)
RETURN AIR GRILLES, METALAIR R41 SERIES
THERMOSTAT, WHITE RODGER RHQ2 W/ CLEAR FACE GUARD

SUPPLY FLETH, 24 GA. GALVANIZED IRON SHEETS W/ 1" LINER INSULATION
INTERIOR DUCTWORK, POLYURETHANE FLEX DUCT CLASS 1 UL-94 V-0 TYPED COLLARS ON BOTH ENDS
REGISTER BOXES, 24 GA. GALVANIZED IRON SHEETS W/ 1/2" LINER INSULATION
SUPPLY AIR REGISTERS, KLEBER W200-F28 SERIES (MINIMUM SIZE 15W15)
RETURN AIR GRILLES, METALAIR R41 SERIES
THERMOSTAT, WHITE RODGER RHQ2 W/ CLEAR FACE GUARD


ATTACH ALL SUPPLY AND RETURN AIR GRILLES TO BOXES W/ 4 #8 S.M.S., THEN TO ROOF STRUCTURE W/ 4 - 1 1/2" X 24 GA. GALVANIZED STRAPS AT ALL CORNERS.
ATTACH ALL FLEX DUCT TO ROOF STRUCTURE W/ 1 - 1 1/2" X 24 GA. GALVANIZED STRAP AT INTERVALS NOT TO EXCEED 4'.
SEAL ALL JOINTS AIR TIGHT.

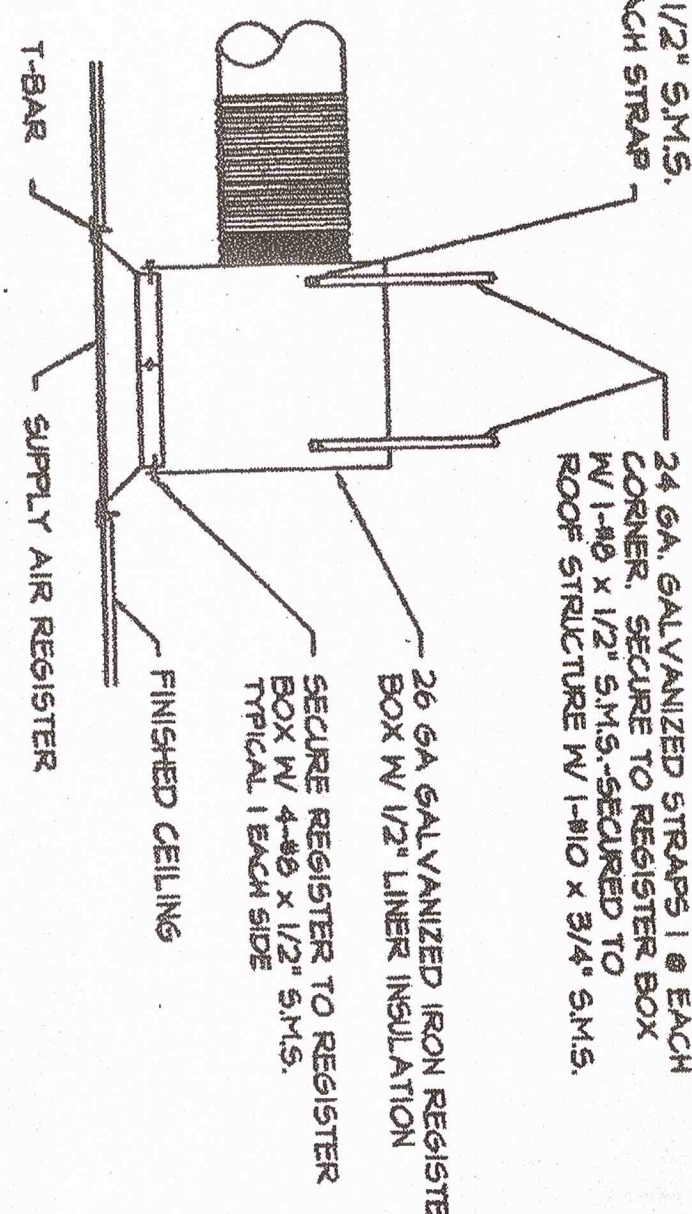


REGISTER BOX DETAIL
N.T.S.

AIR CONDITIONING FLOOR PLAN


1/4" = 1'-0"

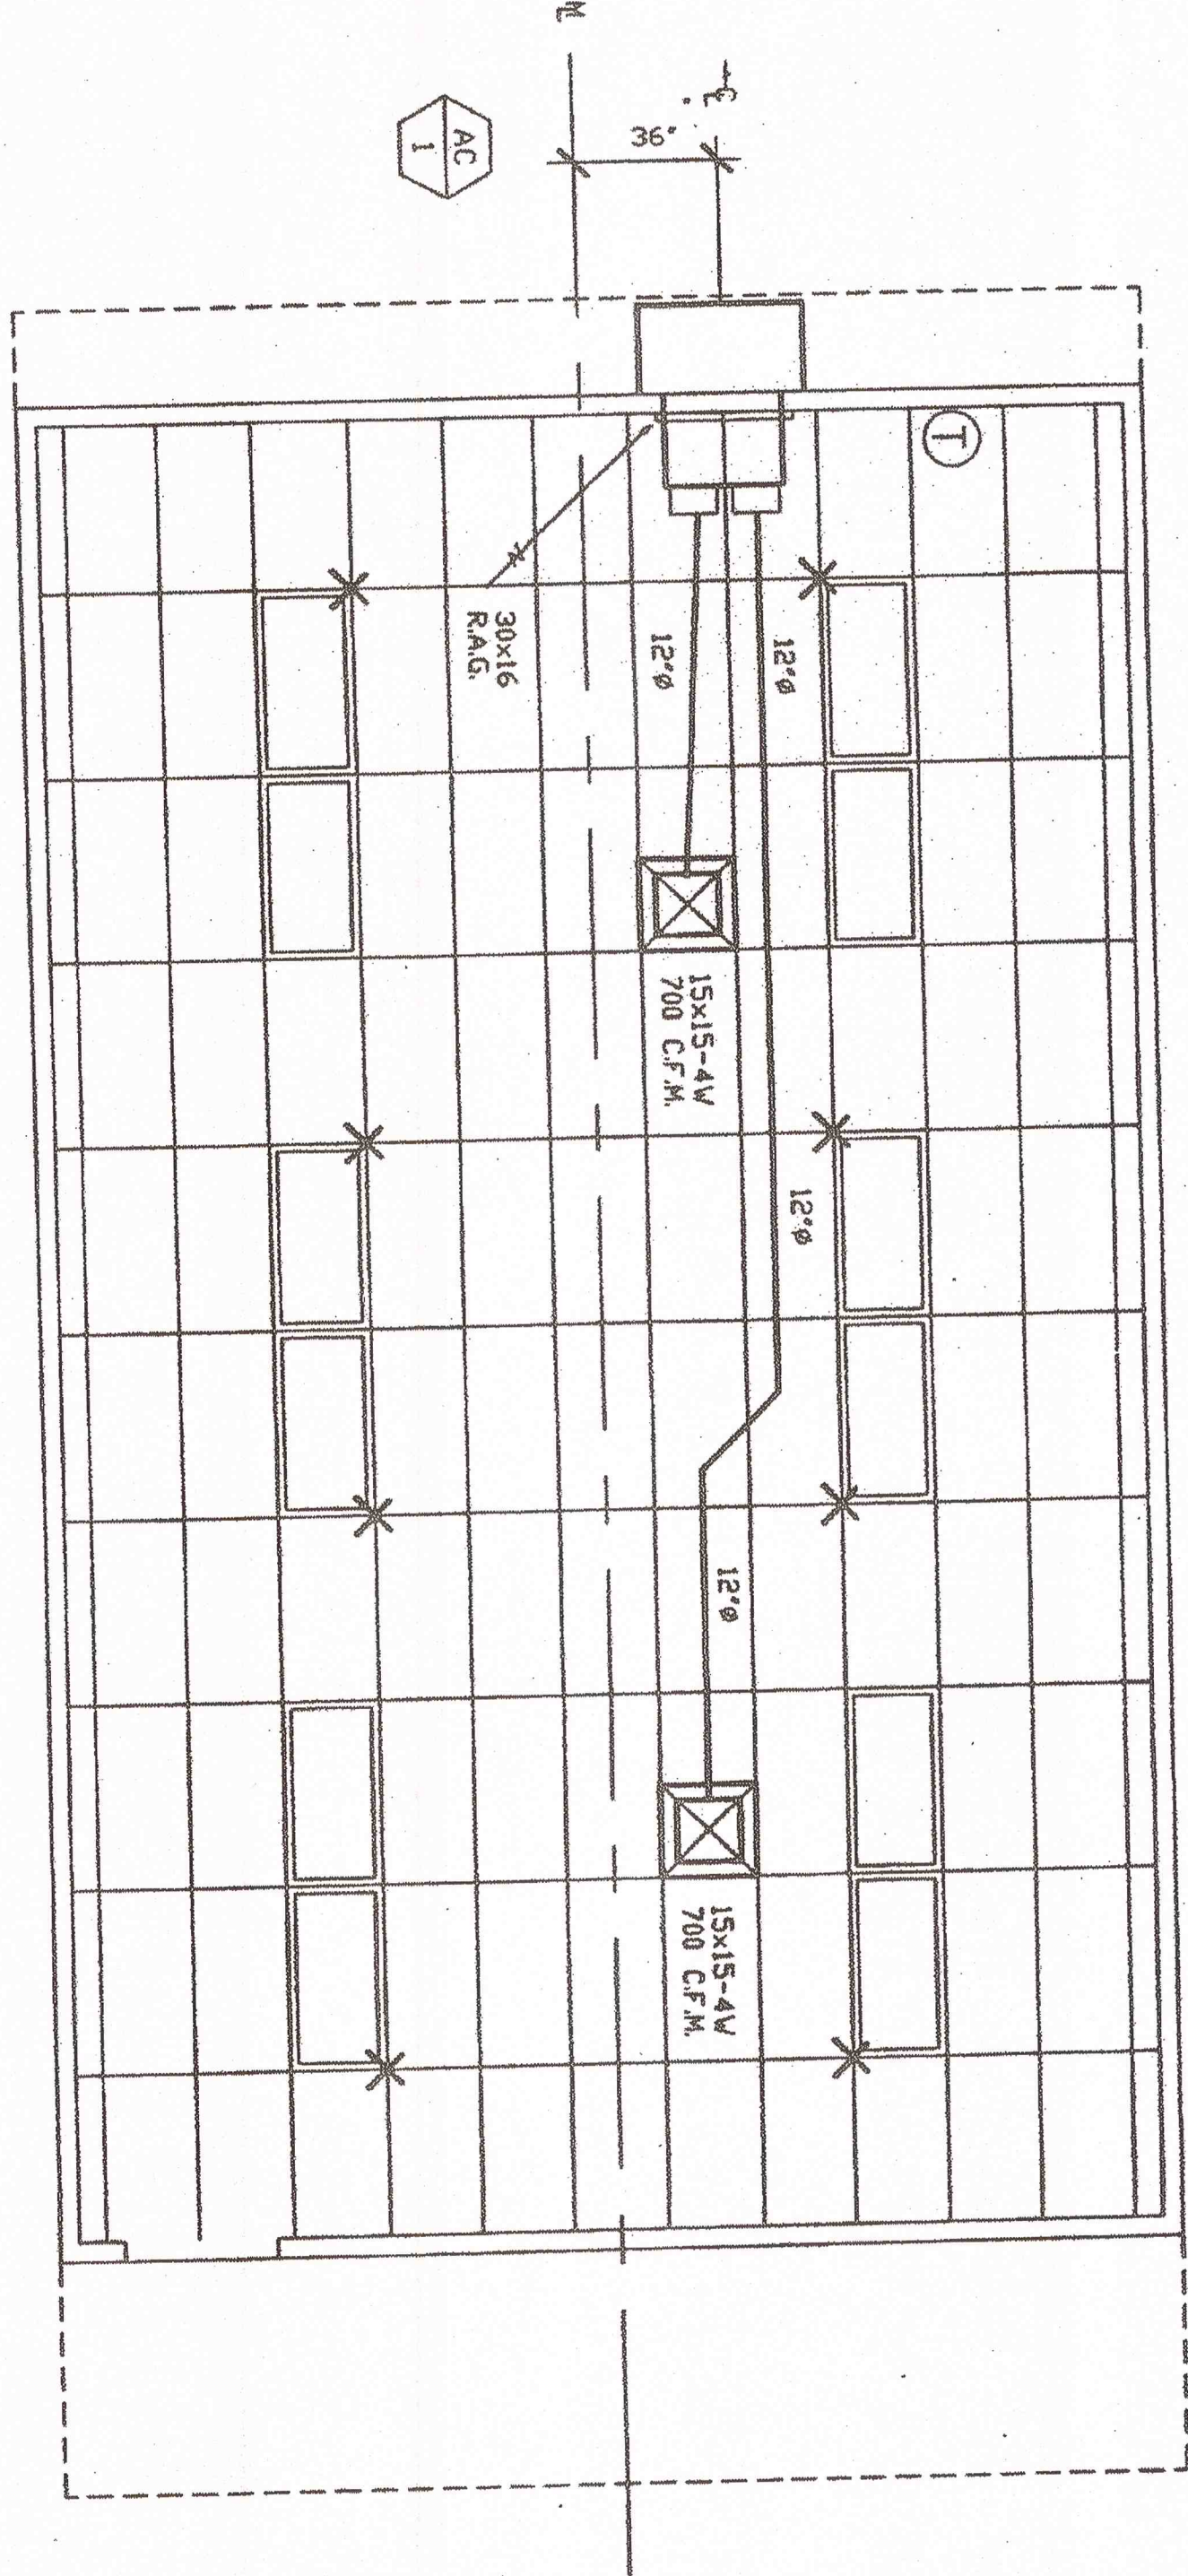

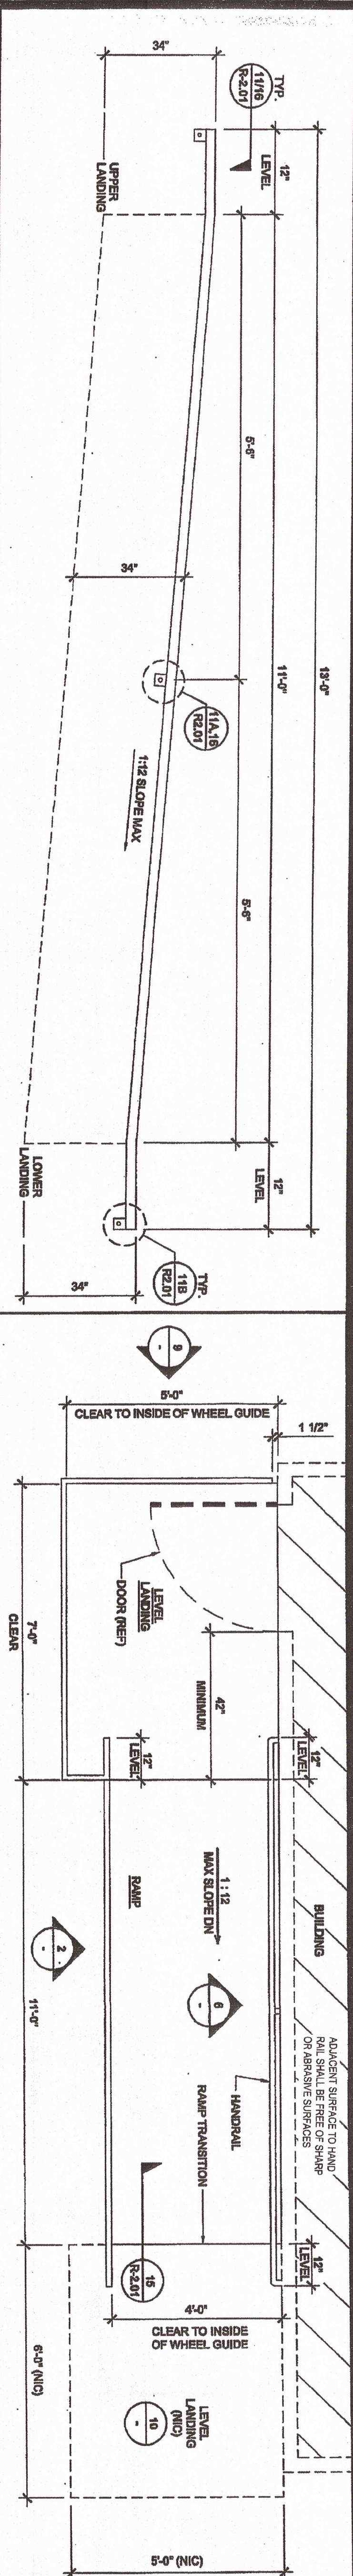


HANDRAIL ATTACHMENT TO BUILDING

SCALE: 1/2" = 1'-0"

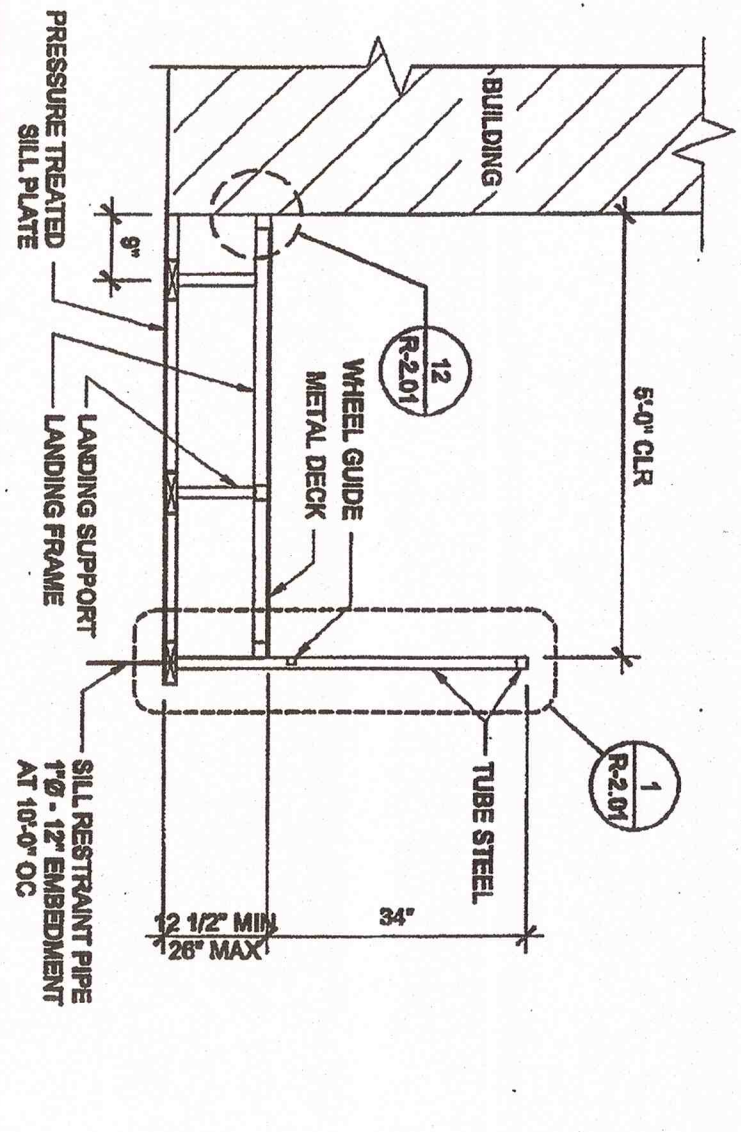


11 SECTION AT LANDING

SCALE: 1/2" = 1'-0"

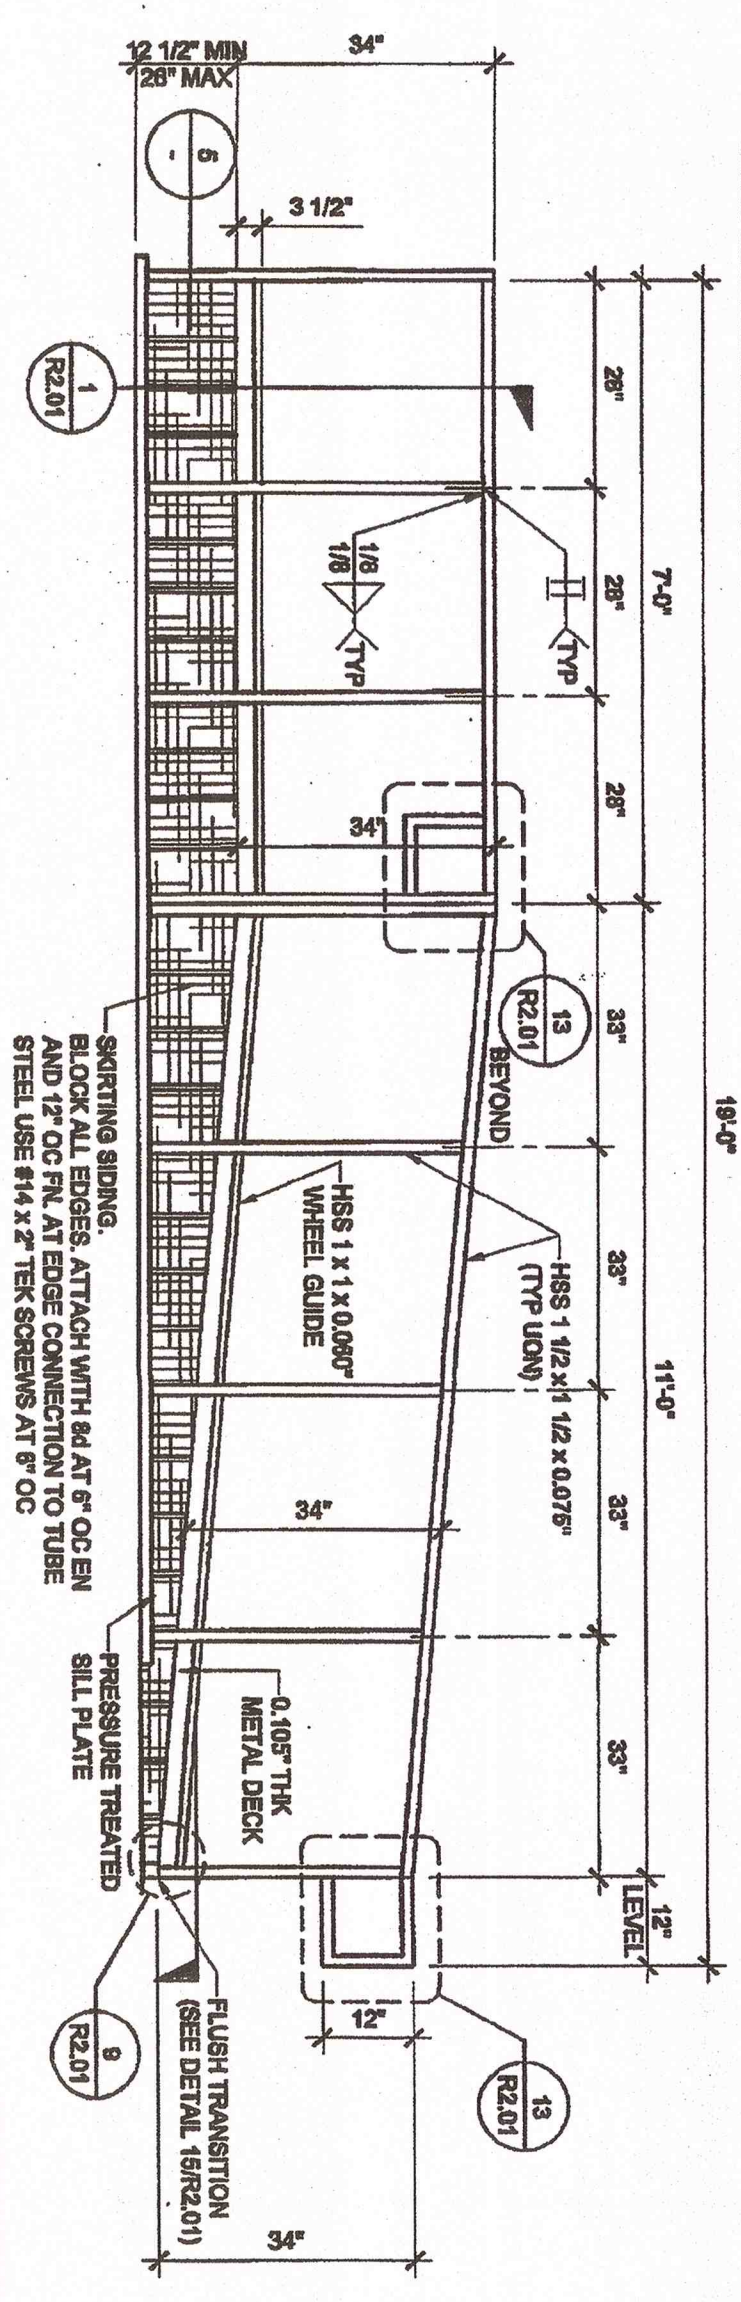


7 RAMP AND LANDING AT BUILDING

SCALE: 1/2" = 1'-0"

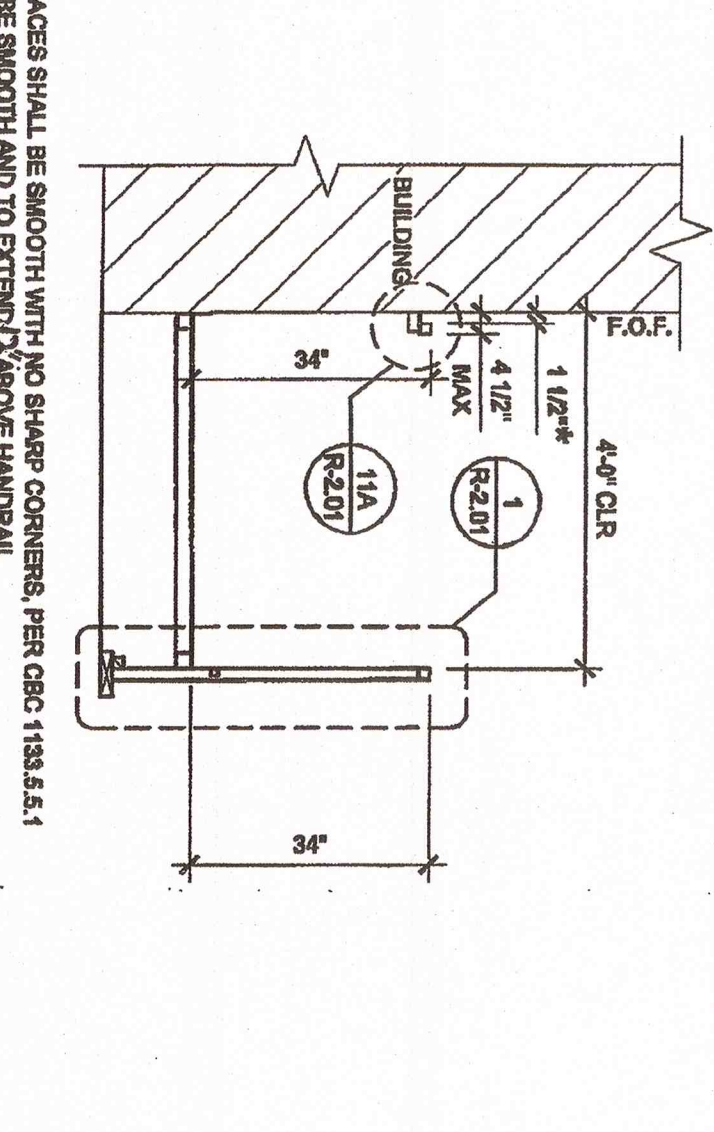


12 SECTION AT RAMP

SCALE: 1/2" = 1'-0"

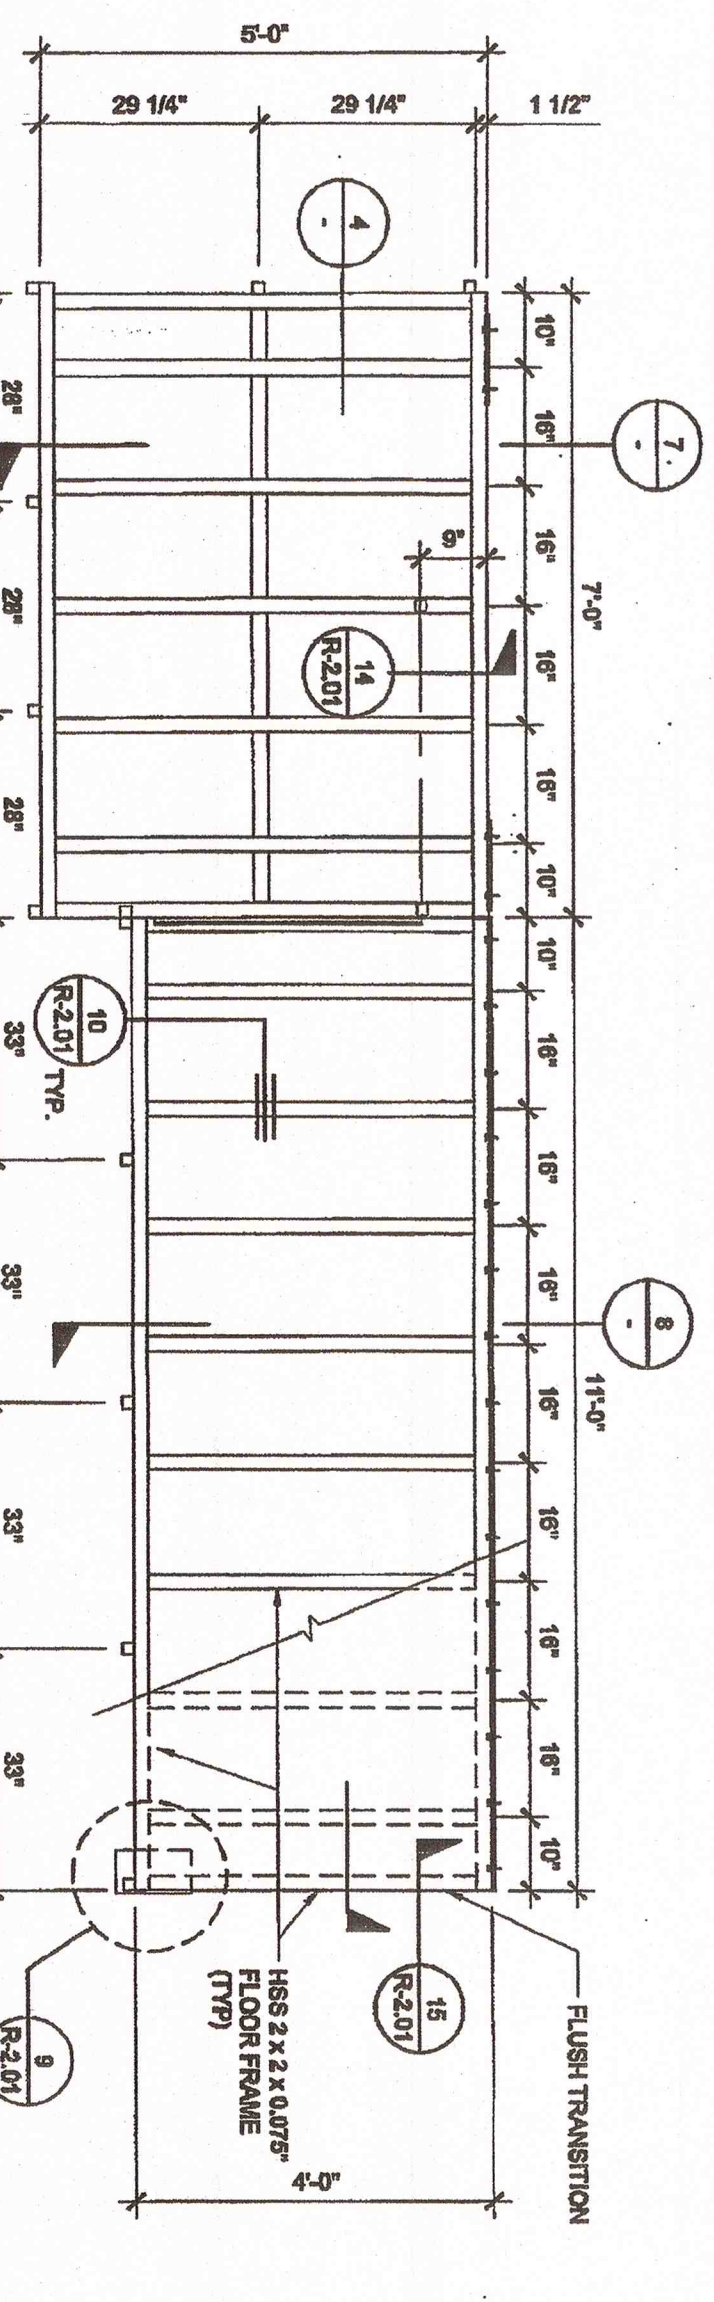


8 RAMP FRAMING PLAN

SCALE: 1/2" = 1'-0"

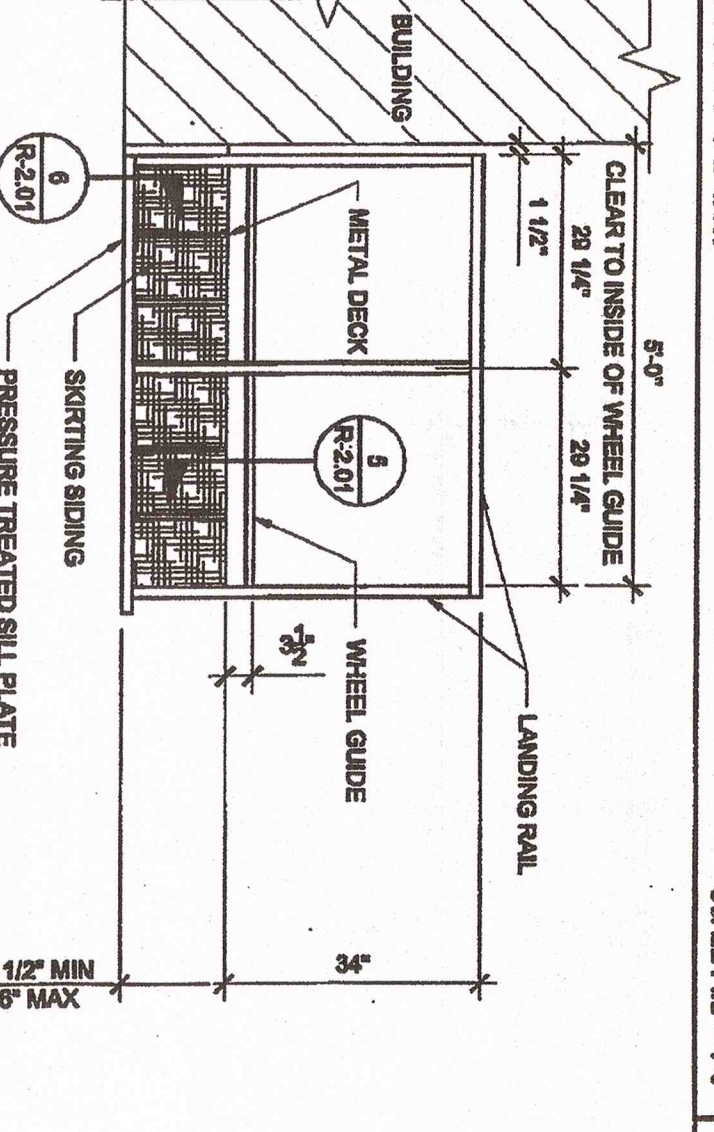


13 LANDING ELEVATION

SCALE: 1/2" = 1'-0"

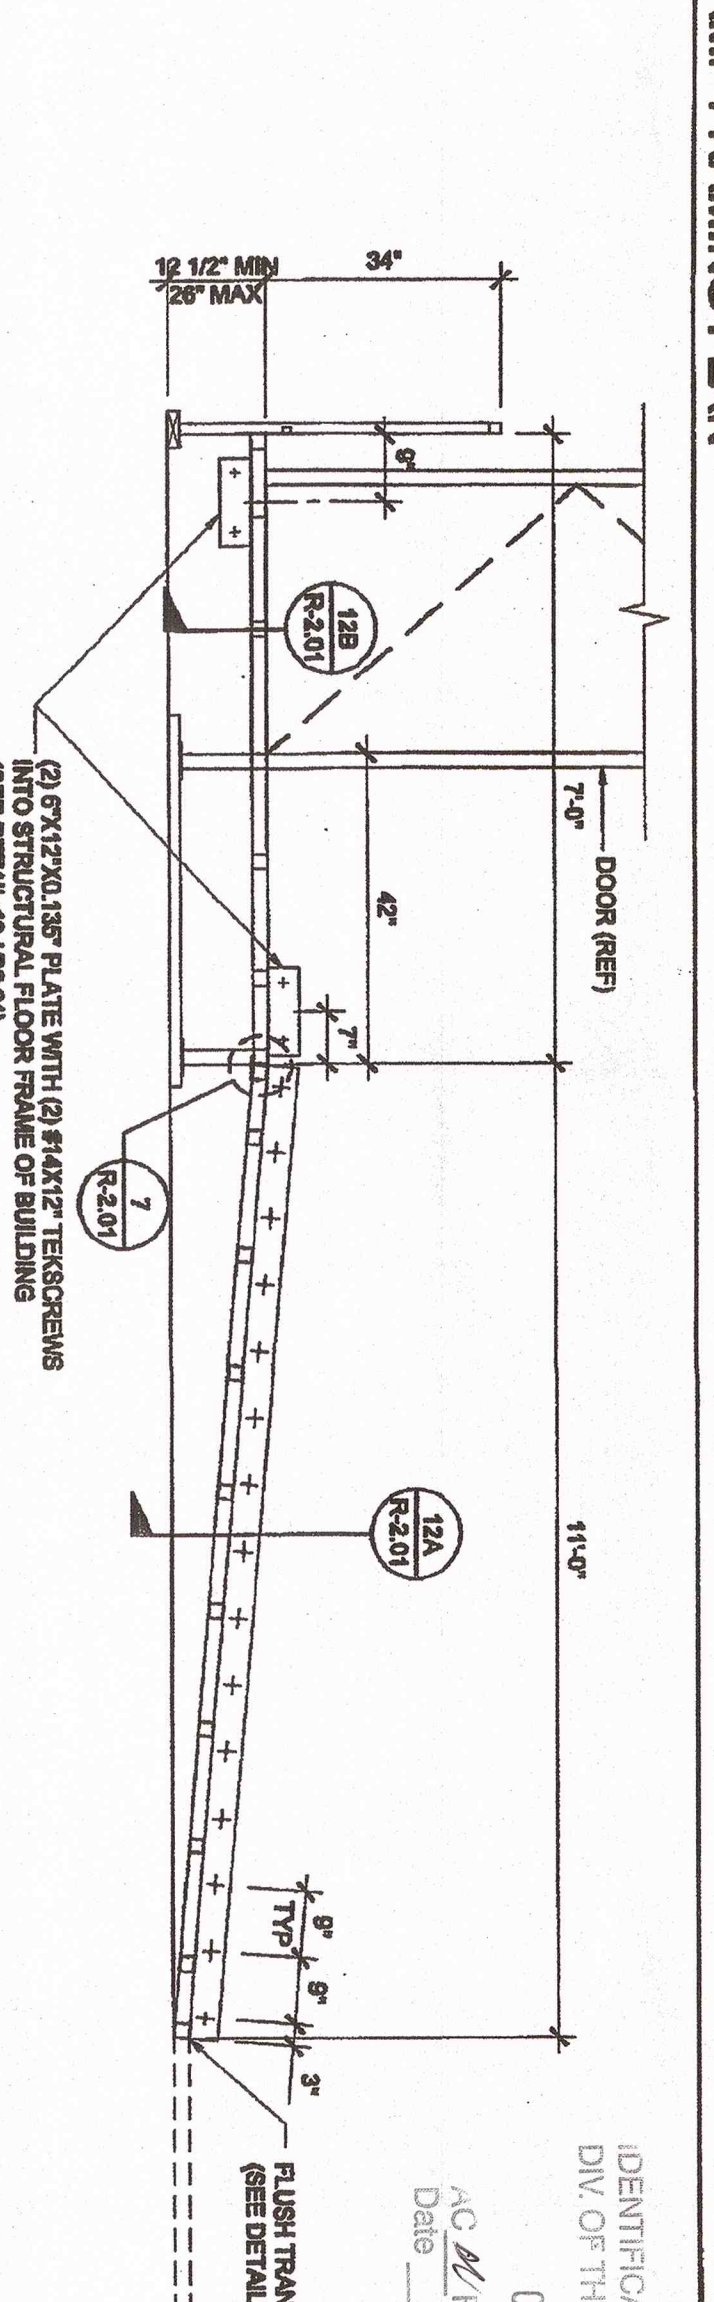


9 SECTION AT RAMP AND LANDING

SCALE: 1/2" = 1'-0"

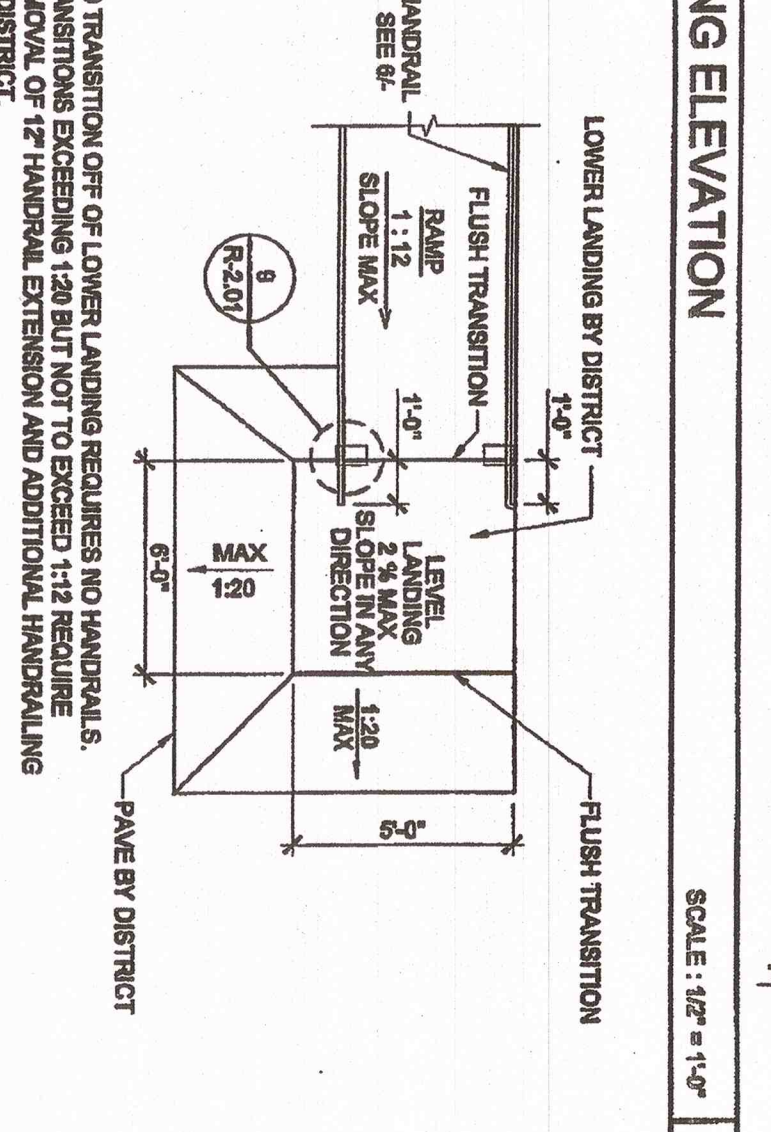

14 RAMP TRANSITION

SCALE: 1/2" = 1'-0"

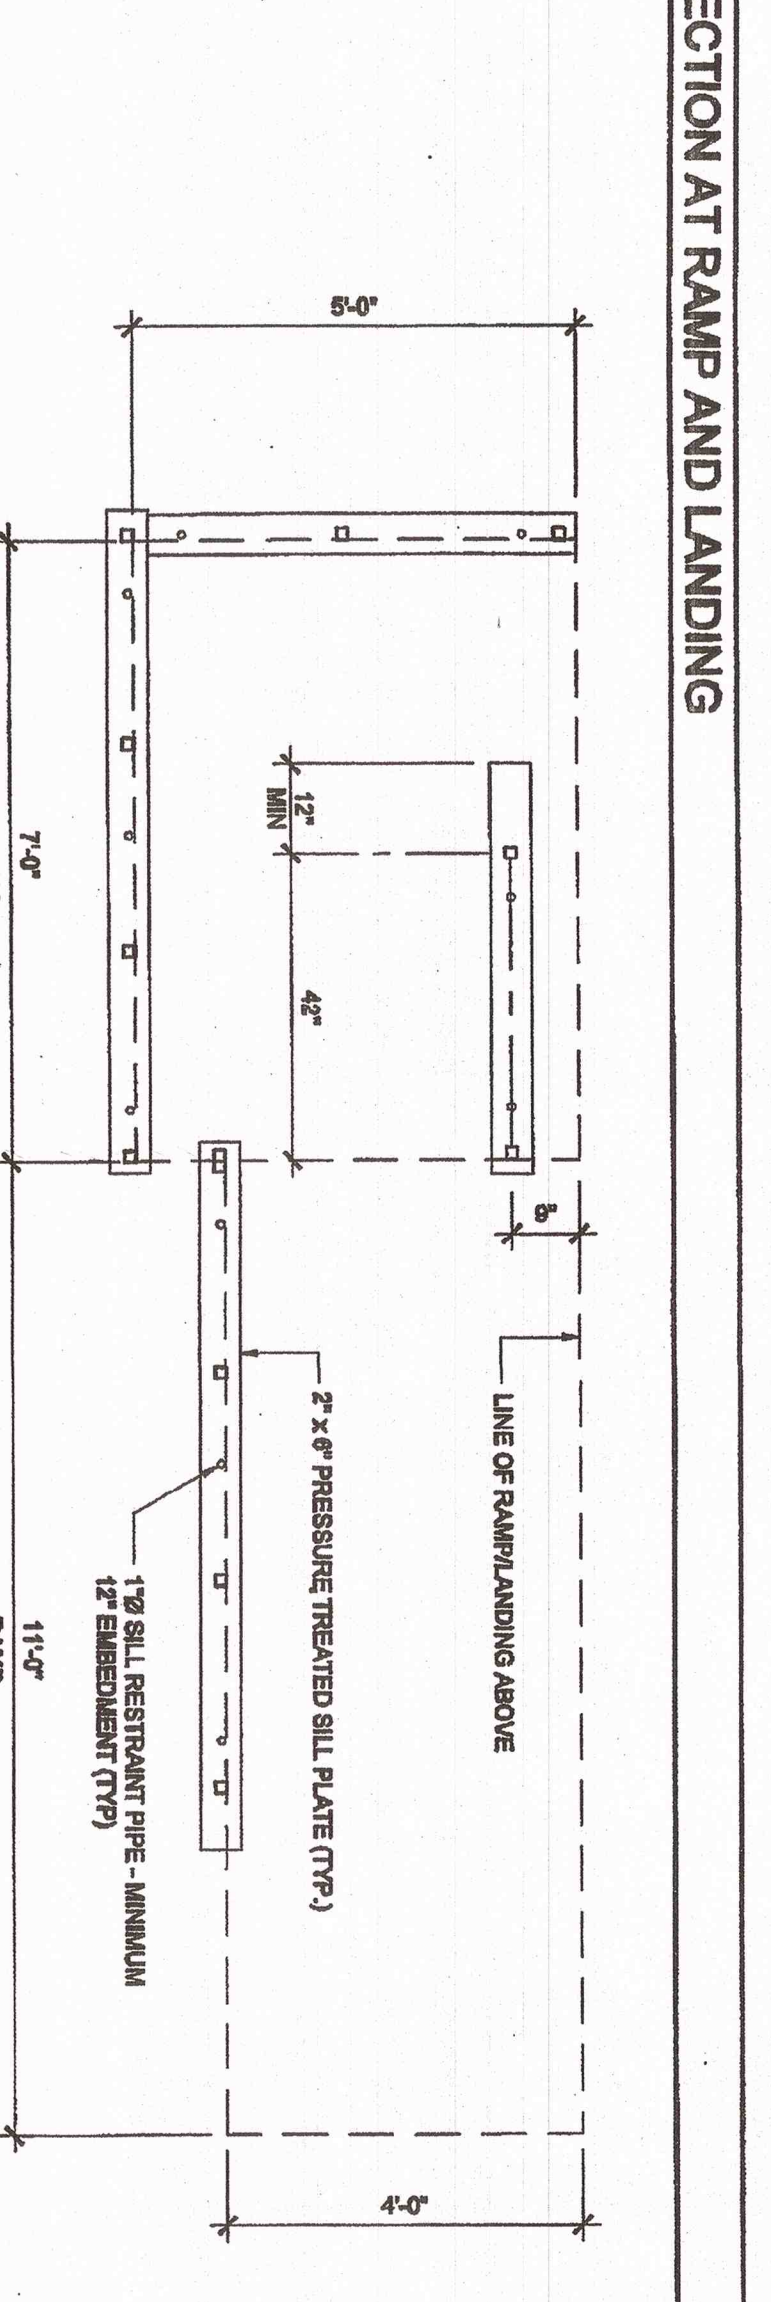

10 SILL PLAN FOR RAMP AND LANDING

SCALE: 1/2" = 1'-0"

THESE DRAWINGS AND ALL MATERIAL CONTAINED HEREIN ARE THE PROPERTY OF SILVER CREEK INDUSTRIES, INC. (SCI) AND SHALL NOT BE REPRODUCED, COPIED, OR OTHERWISE USED FOR ANY OTHER PROJECT WITHOUT THE WRITTEN CONSENT OF SCI. THE USER SHALL BE RESPONSIBLE FOR THE PROTECTION OF THE DRAWINGS AND MATERIALS FROM THEFT, LOSS, DAMAGE, OR DESTRUCTION. 

SILVER CREEK INDUSTRIES, INC.
BUILDING FOR THE
HEART OF CALIFORNIA
195 EAST MORGAN TERRACE, CALIFORNIA 92271
PHONE: 951-943-5599 FAX: 951-943-2211

CLASS LEASING
CLASSROOM BLDG'S
RAMP LANDING

PROJECT NAME:
PROJECT NUMBER:
SHEET NUMBER:
DATE: 12/20/11

REVISIONS
NO. DESCRIPTION
1. 04-11-13-92
2. 04-11-13-92
3. 04-11-13-92

PROJECT GREENING STATE AGENCY APPROVAL
DATE: 04-11-13-92
BY: [Signature]

PROJECT GREENING STATE AGENCY APPROVAL
DATE: 04-11-13-92
BY: [Signature]

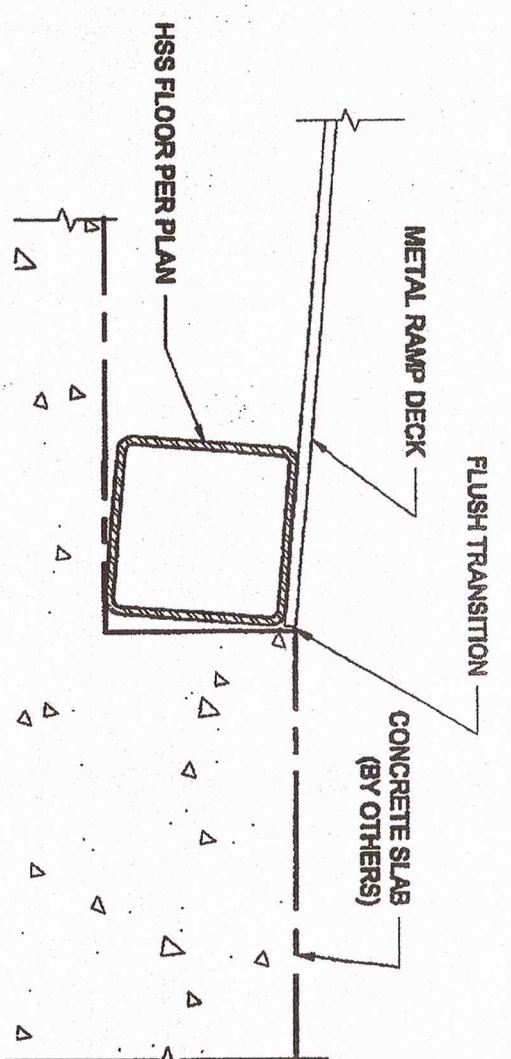


FLUSH TRANSITION AT BOTTOM OF RAMP SCALE: 8" = 1'-0"

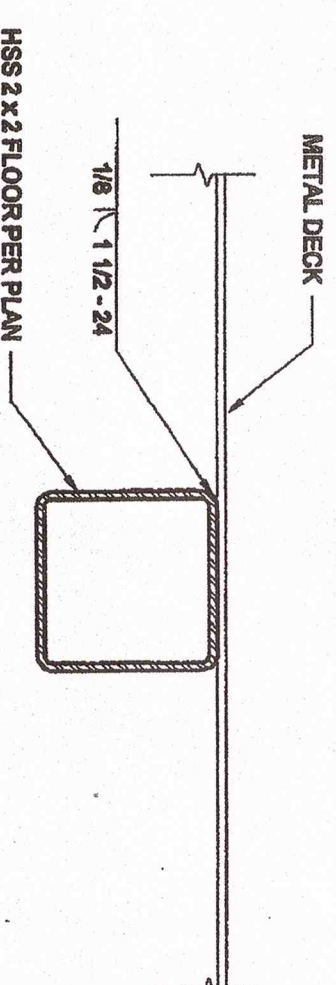


DECK TO FRAME

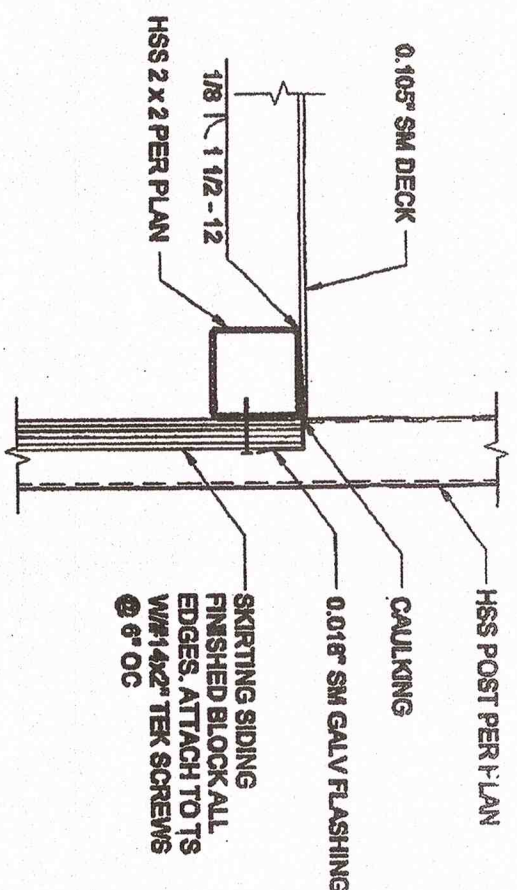


SKIRT FLASHING

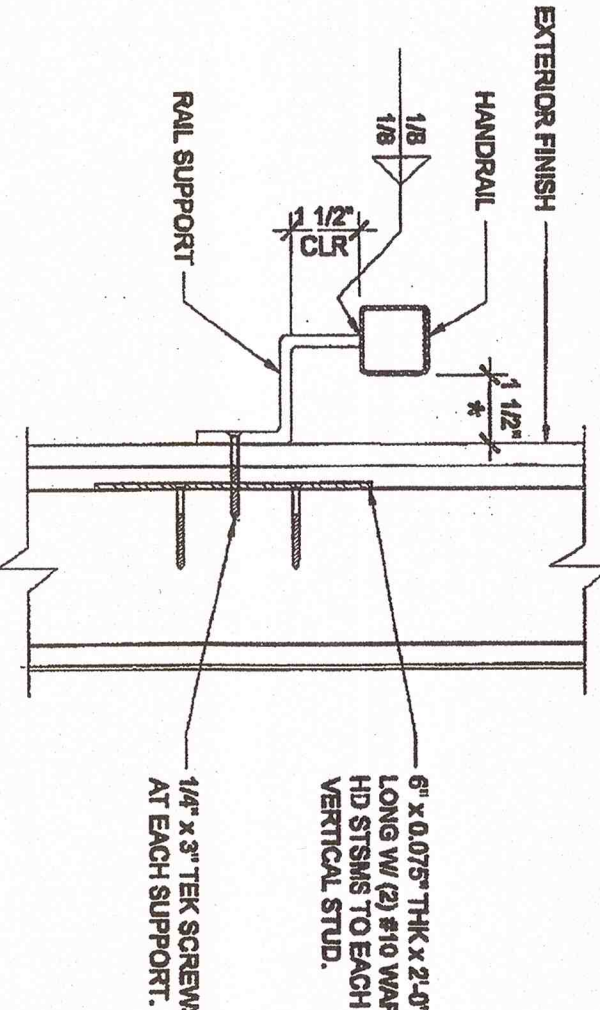


NOTE (a)
1. ALL SURFACES SHALL BE SMOOTH WITH NO SHARP CORNERS, PER CBC 1133B.5.5
WALL TO BE SMOOTH AND TO EXTEND ¹⁰⁴ ABOVE HANDRAIL

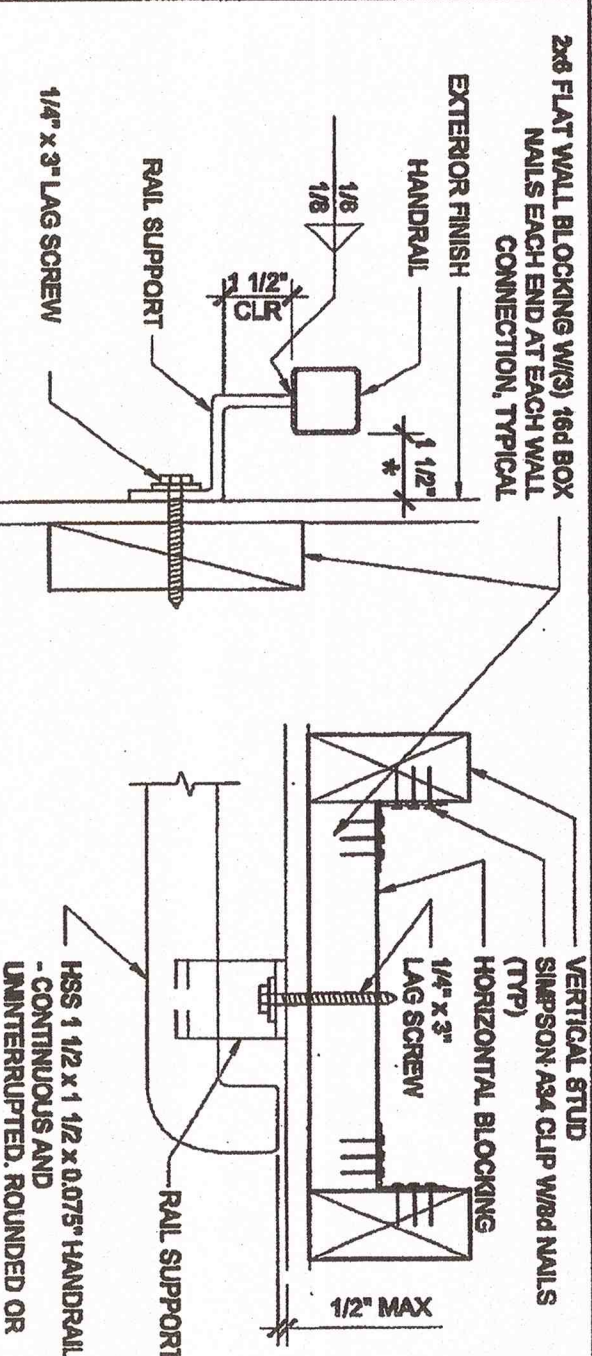


16	HANDRAIL CONNECTION AT WOOD BLOCKING
----	--------------------------------------

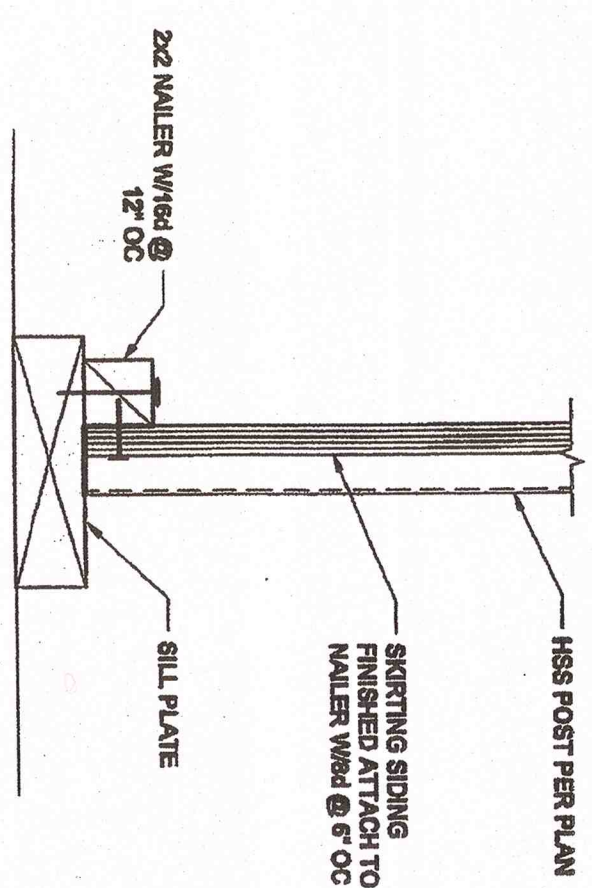


SKIRT FLASHING AT SILL PLATE

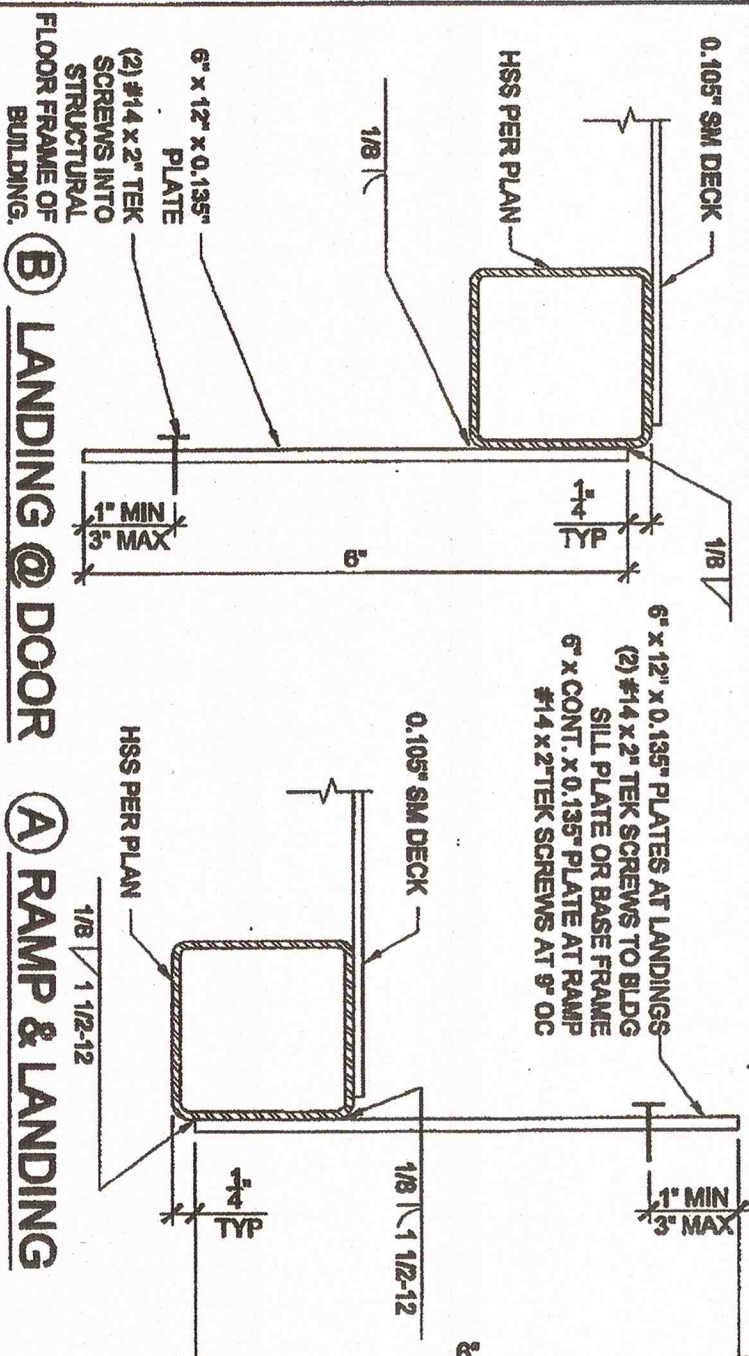


17	SECTION AT PLATE
----	------------------

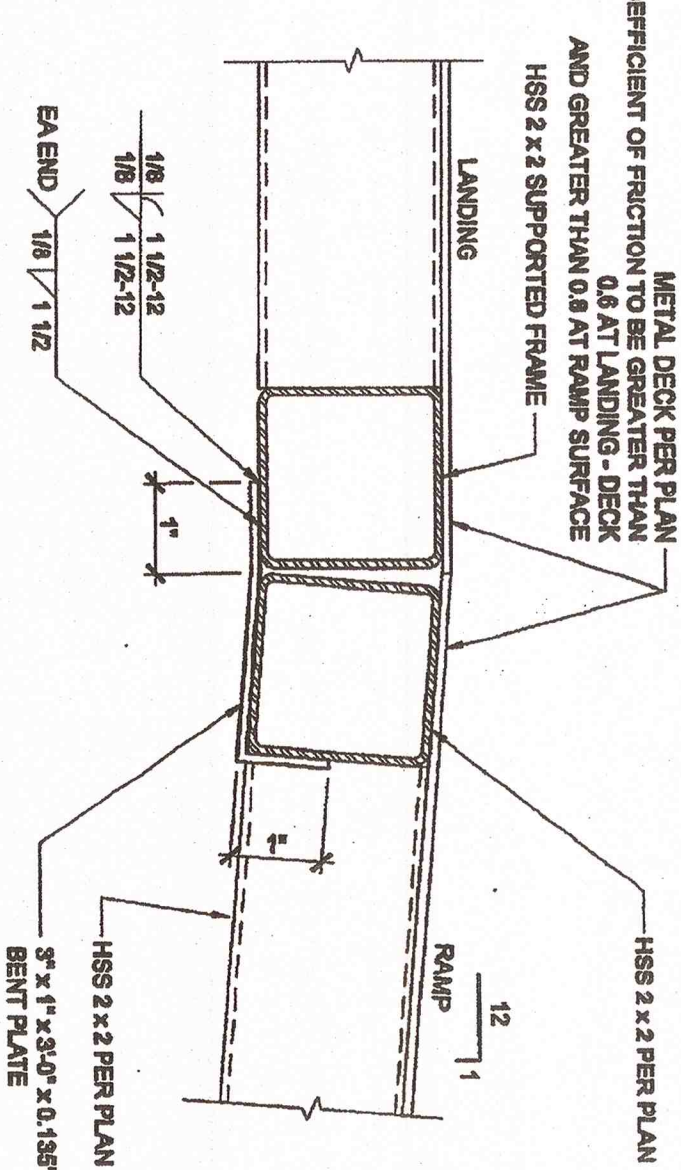


RAMP AT LANDING

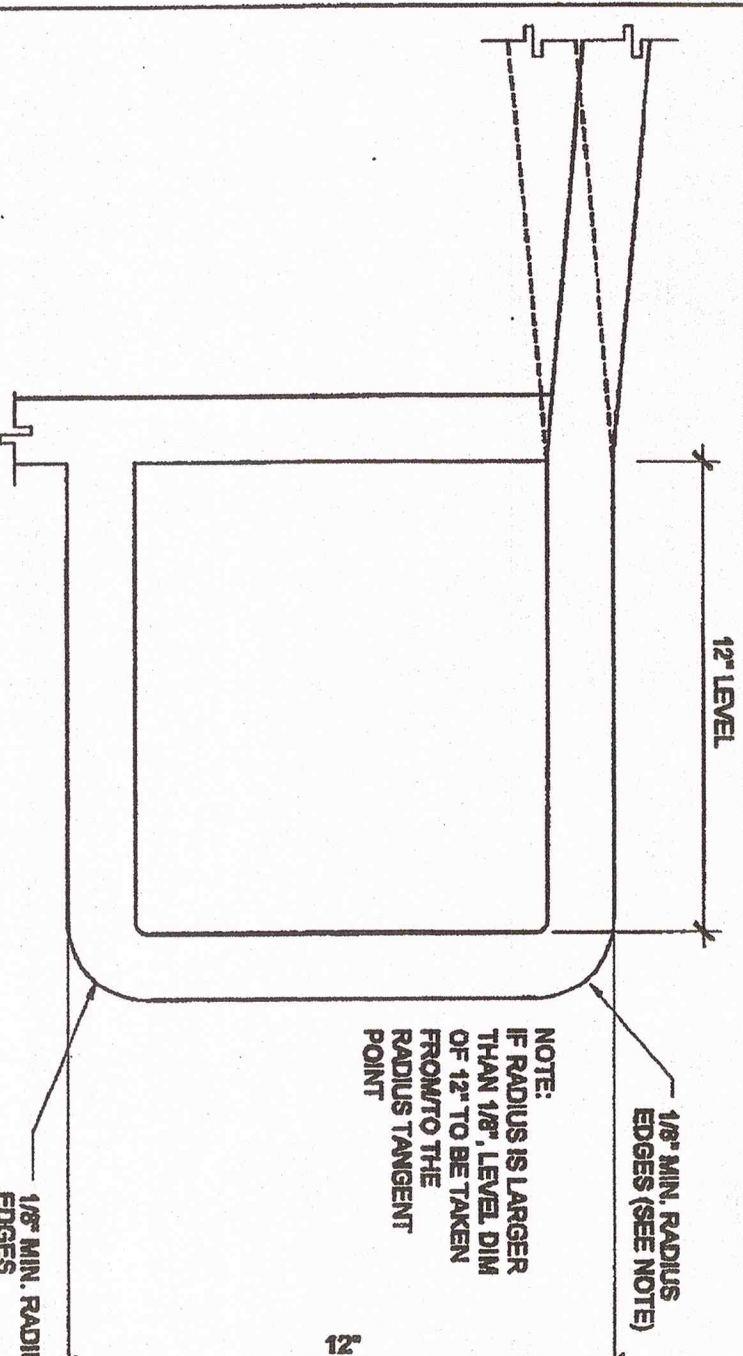


EXTEND HANDRAIL @ TOP OR BOT. ENDS

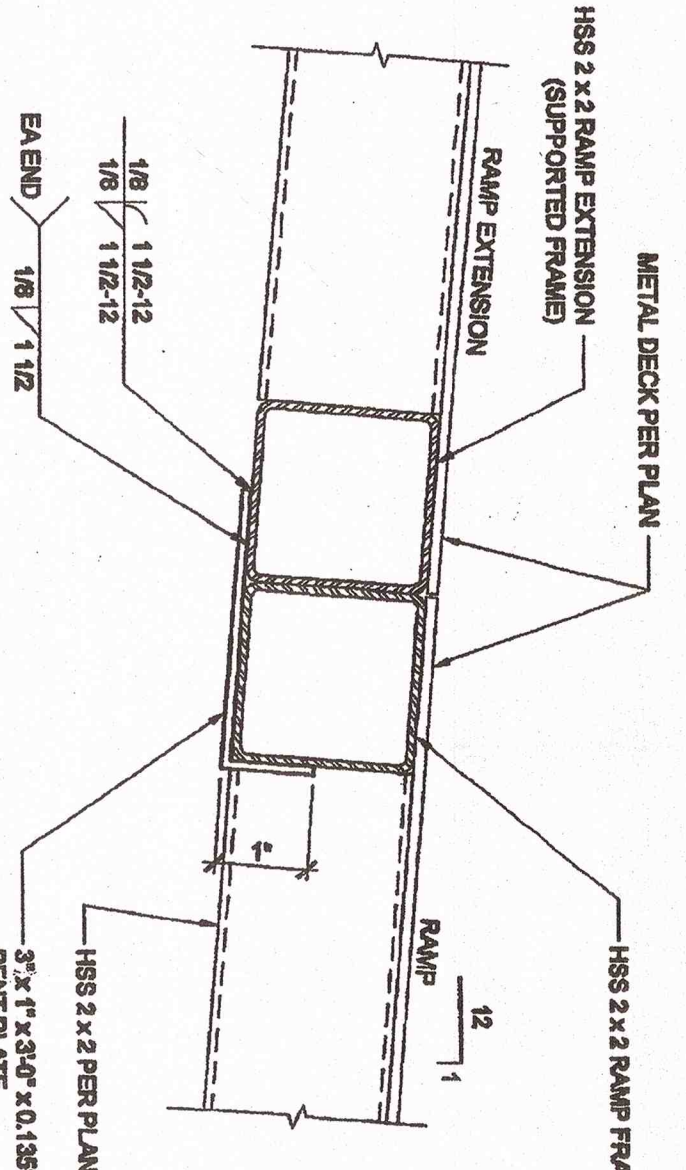


3 RAMP EXTENSION

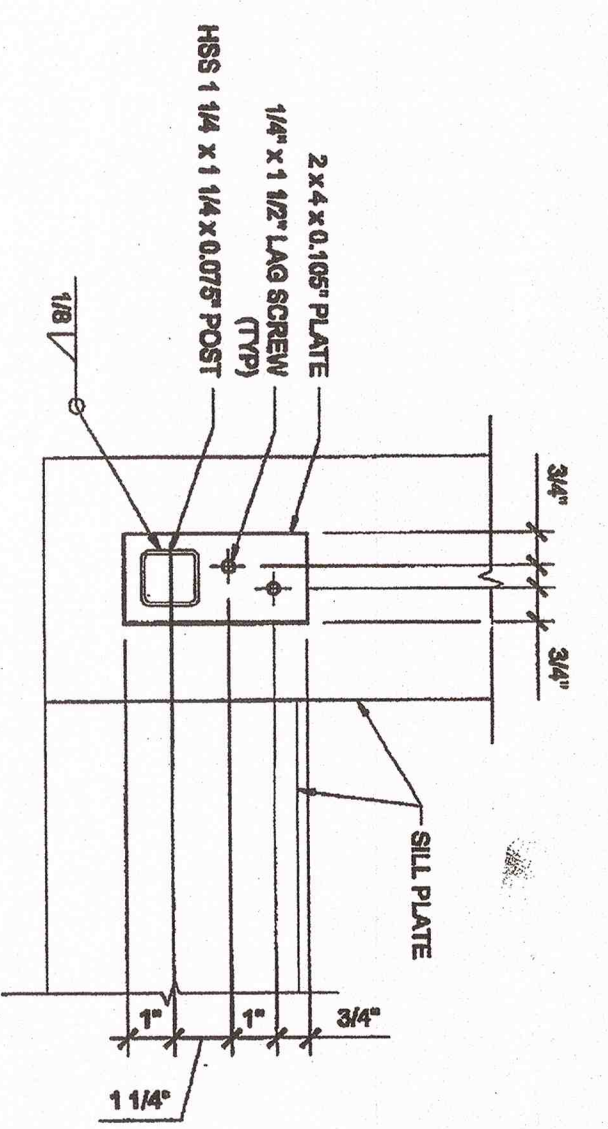


ADJUSTABLE LEG BASE PLATE

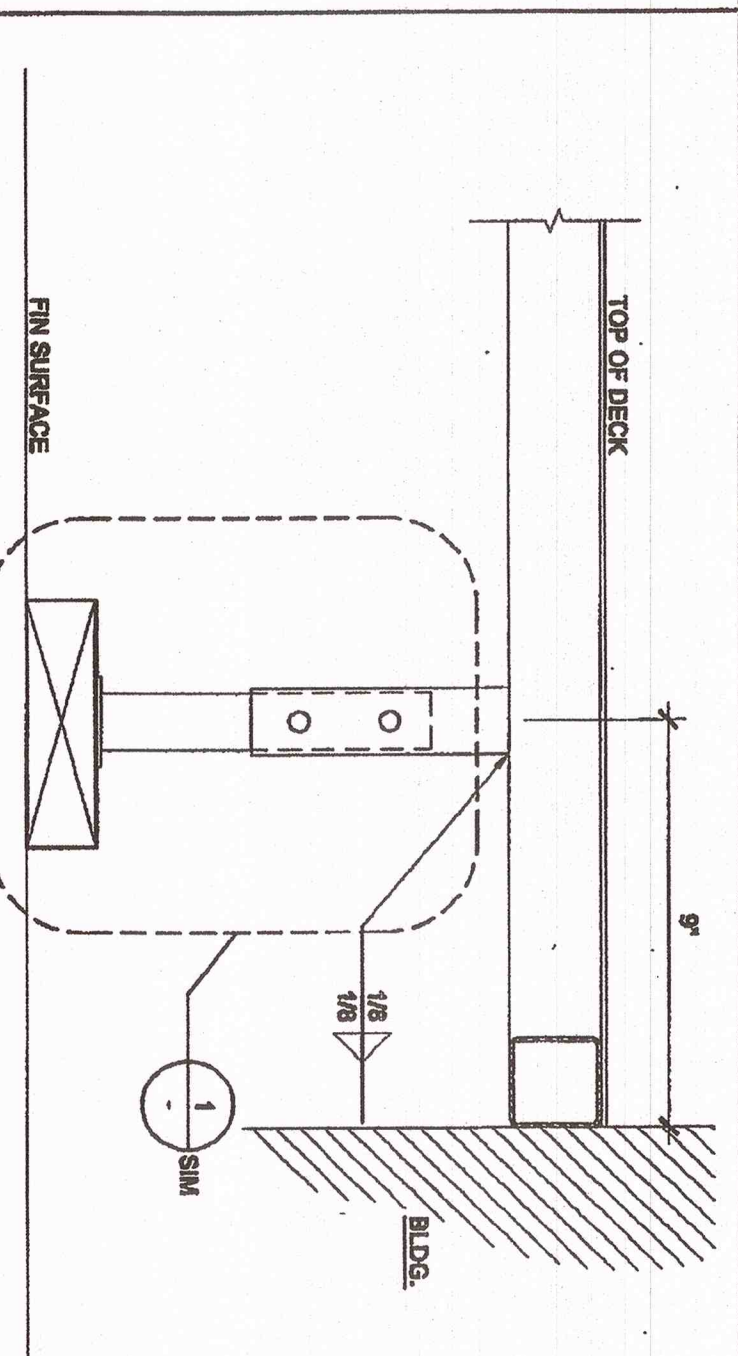

INTERIOR LANDING LEG SECTION

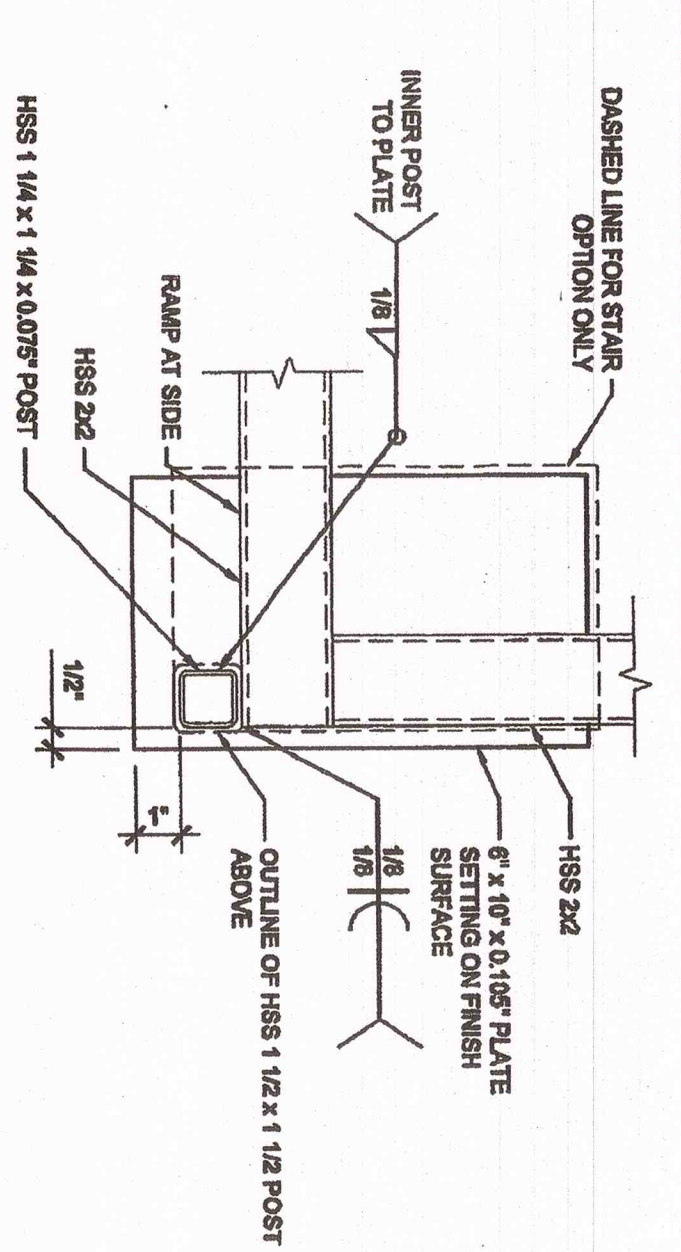

4 BASE PLATE AT RAMP TOE

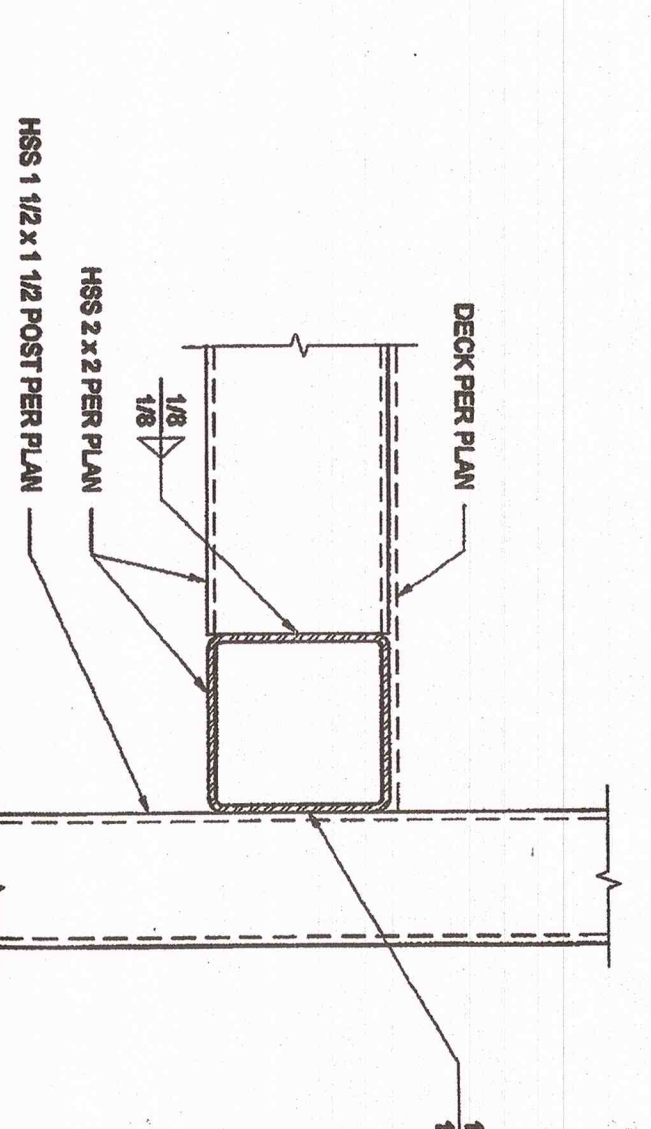


GUARDRAIL POST ATTACHMENT

THESE DRAWINGS AND ALL MATERIAL CONTAINED HEREIN ARE THE PROPERTY OF SILVERDALE INDUSTRIES, INC. (SCI) AND SHALL NOT BE REPRODUCED, COPIED OR OTHERWISE DISPOSED OF DIRECTLY OR INDIRECTLY AND SHALL NOT BE USED IN WHOLE OR IN PART TO ASSIST IN THE MAKING OF OR FOR THE PURPOSE OF FURNISHING ANY INFORMATION FOR THE MAKING OF DRAWINGS, PRINTS, APPARATUS OR PARTS THEREOF WITHOUT THE FULL KNOWLEDGE AND WRITTEN CONSENT OF SCI Inc.

ALL MATERIALS CONTAINED HEREIN AND ALL MATERIALS CONTAINED HEREIN SHALL BE THE PROPERTY OF SCI Inc.

SILVER CREEK INDUSTRIES, INC.

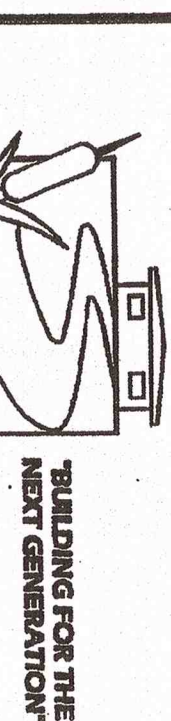

SILVER CREEK

PROJECT NAME:
195 EAST MORGAN TERRIS, CALIFORNIA 92571
PHONE: 951-943-5393 FAX: 951-943-2211

**CLASS LEASING
CLASSROOM BLDG'S**

SHEET TITLE:

RAMP DETAILS

STAVARES ASSOCIATES
 5015 GARDEN, TAMPA, FL 33629
 813/834-4444, FAX 813/834-4444
 813/834-4444, FAX 813/834-4444


 No. C-04551
 REG-765-0215

**ARCHITECT OF RECORD
SUBMISSION DATE**

CANTON STAMP
STATE ARCHIVES
1984
MAY 28 2014
REGISTERED ARCHITECT
ROBERT A. MOORE
(C1627)
1-25-15

PRE-CHECK (PC) DOCUMENT
CODE: 2010 C8C

**A SEPARATE PROJECT APPLICATION
FOR CONSTRUCTION IS REQUIRED**

**IDENTIFICATION STAMP OF THE STATE AND
OFFICE OF REGULATION**

PC 04-1120

DATE DEC 20 2010

REVISIONS

SILVER CREEK INDUSTRIAL

PROJECT NO:	
DRAWN BY:	
SCALE:	AS NOTED
DATE:	12-23-11
P.C. SHEET NUMBER	

R-2.01

STKP 126

IDENTIFICATION STAMP
DIV. OF THE STATE ARCHITECT
03 118412
ACK FILED SS TB
SEP 08 2017
Date