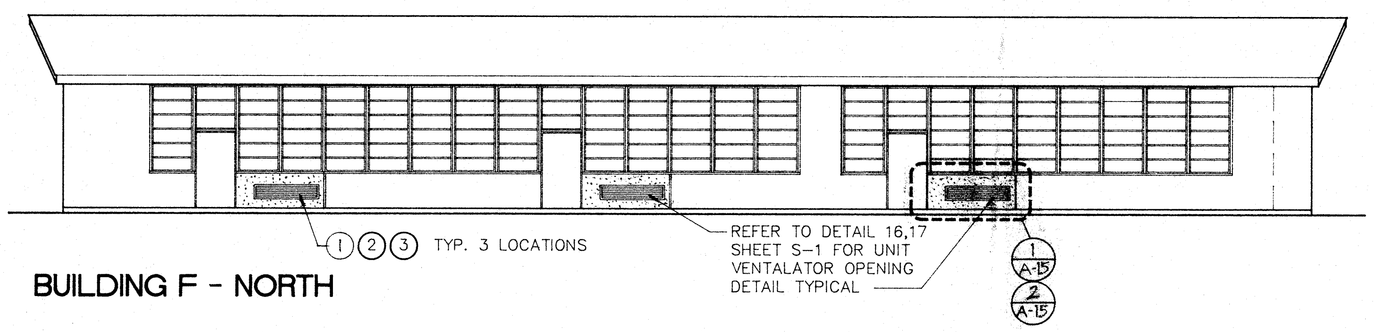

BUILDING F - NORTH

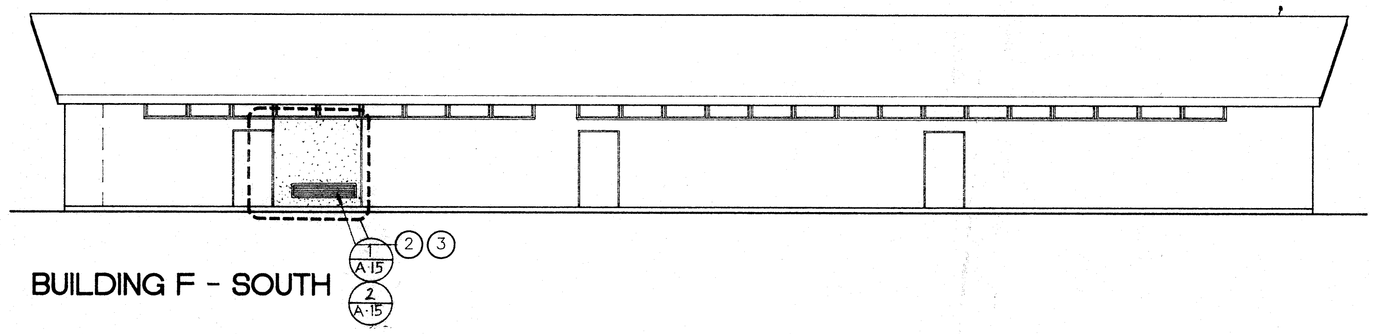

BUILDING F - SOUTH

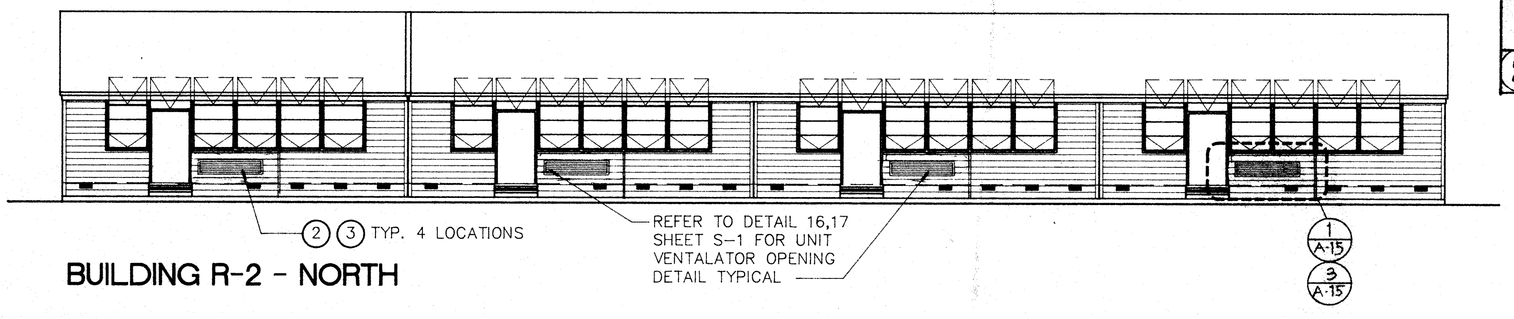

BUILDING R-2 - NORTH

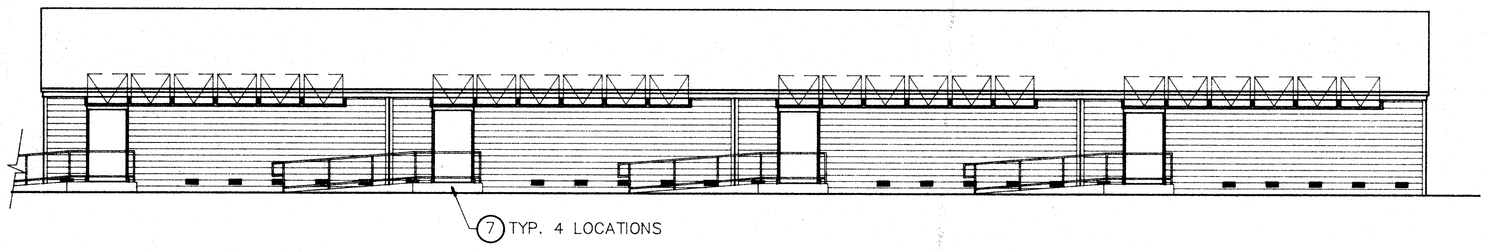

BUILDING R-2 - SOUTH

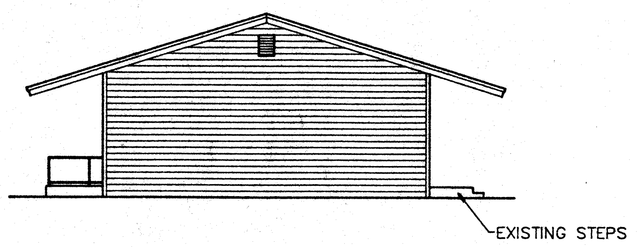

BUILDING R-2 - EAST
(WEST SIM. REVERSED)

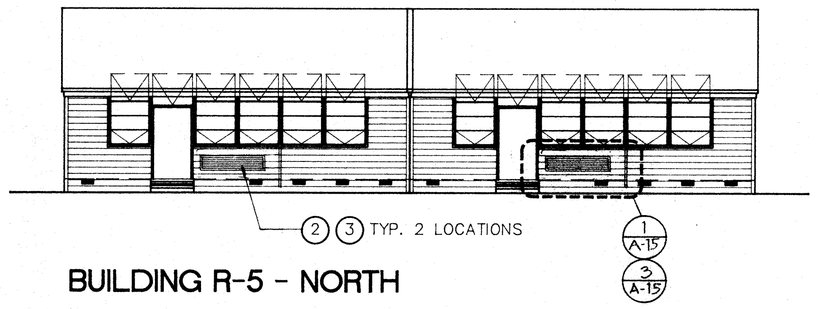

BUILDING R-5 - NORTH

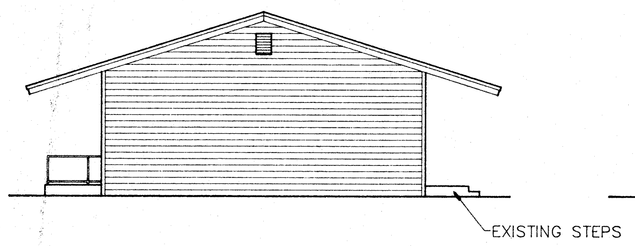

BUILDING R-5 - EAST
(WEST SIM. REVERSED)

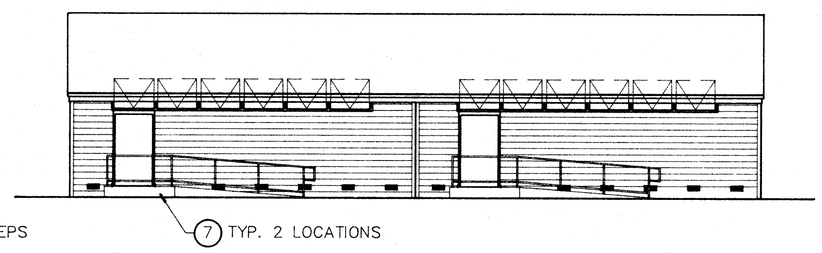

BUILDING R-5 - SOUTH

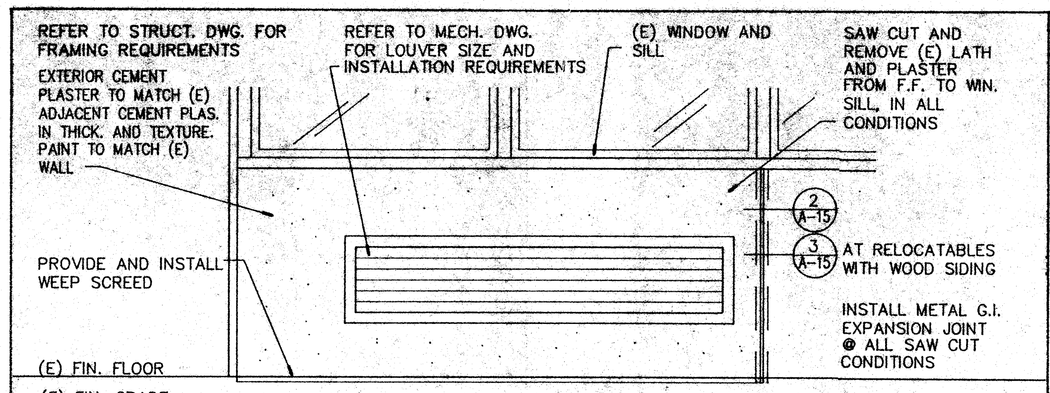

(1) EXTERIOR PLASTERED PANEL @ LOUVERED VENT 3/4"

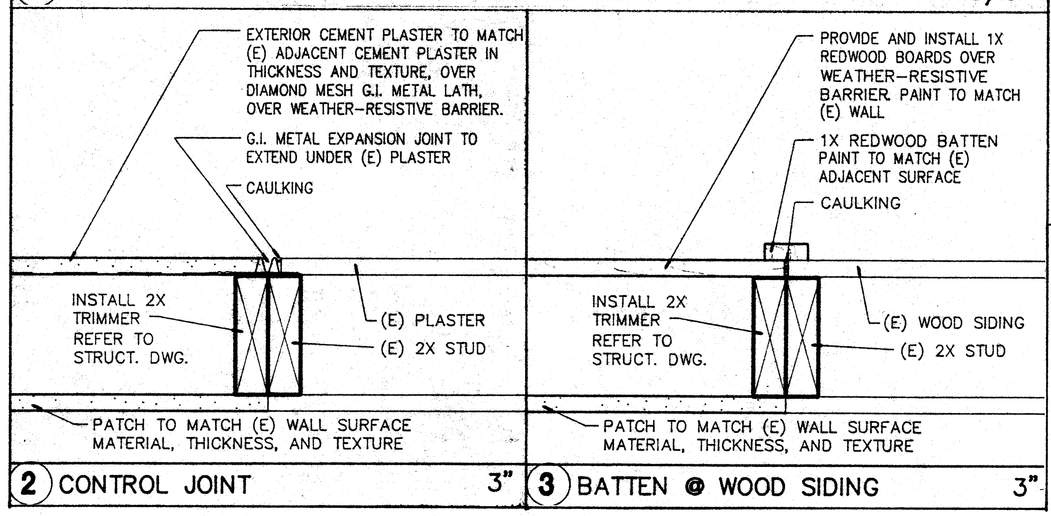

(2) CONTROL JOINT 3" (3) BATTEN @ WOOD SIDING 3"

EXT. ELEVATION NOTES

1. REMOVE EXISTING LOUVER (REFER TO MECHANICAL DRAWINGS)
2. PROVIDE AND INSTALL MECHANICAL LOUVERED VENT AT EXTERIOR WALL WHERE FLOOR MOUNTED UNIT VENTILATORS OCCUR. (REFER TO MECHANICAL DRAWINGS FOR SIZE, REFER TO STRUCTURAL DRAWINGS FOR FRAMING)
3. REPAIR, RESTORE, REPLACE TO MATCH OR MAKE GOOD THE DAMAGE TO EXISTING CONSTRUCTION WHICH OCCURS AS A RESULT OF OPERATIONS. PATCH INTERIOR AND EXTERIOR WALL SURFACES TO MATCH EXISTING.
4. REMOVE EXISTING DOOR AND FRAME.
5. PROVIDE AND INSTALL DOOR, HARDWARE AND FRAME.
6. INFILL WALL (REFER TO FLOOR PLAN).
7. HANDICAP RAMP PER TITLE 24 C.A.C. (REFER TO SHEET A-1).

OFFICE OF THE STATE ARCHITECT
ACCESS COMPLIANCE SECTION
5152 0 AUG 01 89
Architectural Review Officer Fred W. Jue Butler
NO.

IDENTIFICATION STAMP
Department of General Services
State of the [illegible]
JUL 13 1989
Structural Safety Section
PA 5152 0 NP/EA

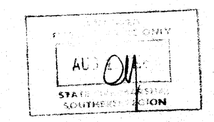

EXTERIOR ELEVATIONS

1/8"

NOTE: (REFER TO MECHANICAL DRAWINGS FOR LOCATION AND DETAIL OF BAROMETRIC RELIEF VENTS)

RRA
Architecture
Planning
Interior Design
Space Planning

Donald W. Renfro AIA C6283
Mark E. Russell AIA C13726
Carl G. Elliott AIA C7571
K. Bartram Huffman AIA C12061
Kenneth A. Kalla AIA C17760
Jeffrey P. Krausse AIA C16834
Tommy W. Preston AIA C12283
Larry G. Wiggins AIA C12514

Renfro-Russell & Associates. Inc.
4800 Stockdale Highway, Suite 304, Bakersfield, California 93309 (805) 327-7075

CONSULTANTS

PROJECT

BAKERSFIELD CITY SCHOOL DISTRICT

FREMONT ELEMENTARY SCHOOL MODERNIZATION

THE ABOVE DRAWINGS AND SPECIFICATIONS AND IDEAS, DESIGNS AND ARRANGEMENTS REPRESENTED THEREBY ARE AND SHALL REMAIN THE PROPERTY OF THE ARCHITECT, AND NO PART THEREOF SHALL BE COPIED, DISCLOSED TO OTHERS OR USED IN CONNECTION WITH ANY WORK OR PROJECT OTHER THAN THE SPECIFIC PROJECT FOR WHICH THEY HAVE BEEN PREPARED AND DEVELOPED WITHOUT THE WRITTEN CONSENT OF THE ARCHITECT. VISUAL CONTACT WITH THESE DRAWINGS OR SPECIFICATIONS SHALL CONSTITUTE CONCLUSIVE EVIDENCE OF ACCEPTANCE OF THESE RESTRICTIONS.

WRITTEN DIMENSIONS ON THESE DRAWINGS SHALL HAVE PRECEDENCE OVER SCALED DIMENSION. CONTRACTORS SHALL VERIFY AND BE RESPONSIBLE FOR ALL DIMENSIONS AND CONDITIONS ON THIS JOB AND THIS OFFICE MUST BE NOTIFIED OF ANY VARIATIONS FROM THE DIMENSIONS AND CONDITIONS SHOWN BY THESE DRAWINGS. SHOP DETAILS MUST BE SUBMITTED TO THIS OFFICE FOR APPROVAL BEFORE PROCEEDING WITH FABRICATION.

KEY PLAN

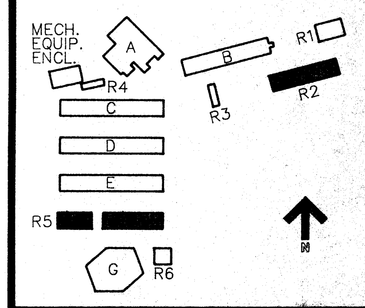

BAKERSFIELD CITY SCHOOL DISTRICT
BOARD OF EDUCATION

DATE	APPROVED

DATE	ISSUED FOR
9.3.91	BIDDING

DATE	REVISIONS

SHEET TITLE

EXTERIOR ELEVATIONS BUILDINGS F, R2, R5

APPROVED/ARCHITECT		DATE 8-1-89
CHECKED	TWP	
DRAWN BY	RSS	PROJECT NO. 86-216FM

SHEET NUMBER 86216CA52C96

A-15

OF 19 SHEETS