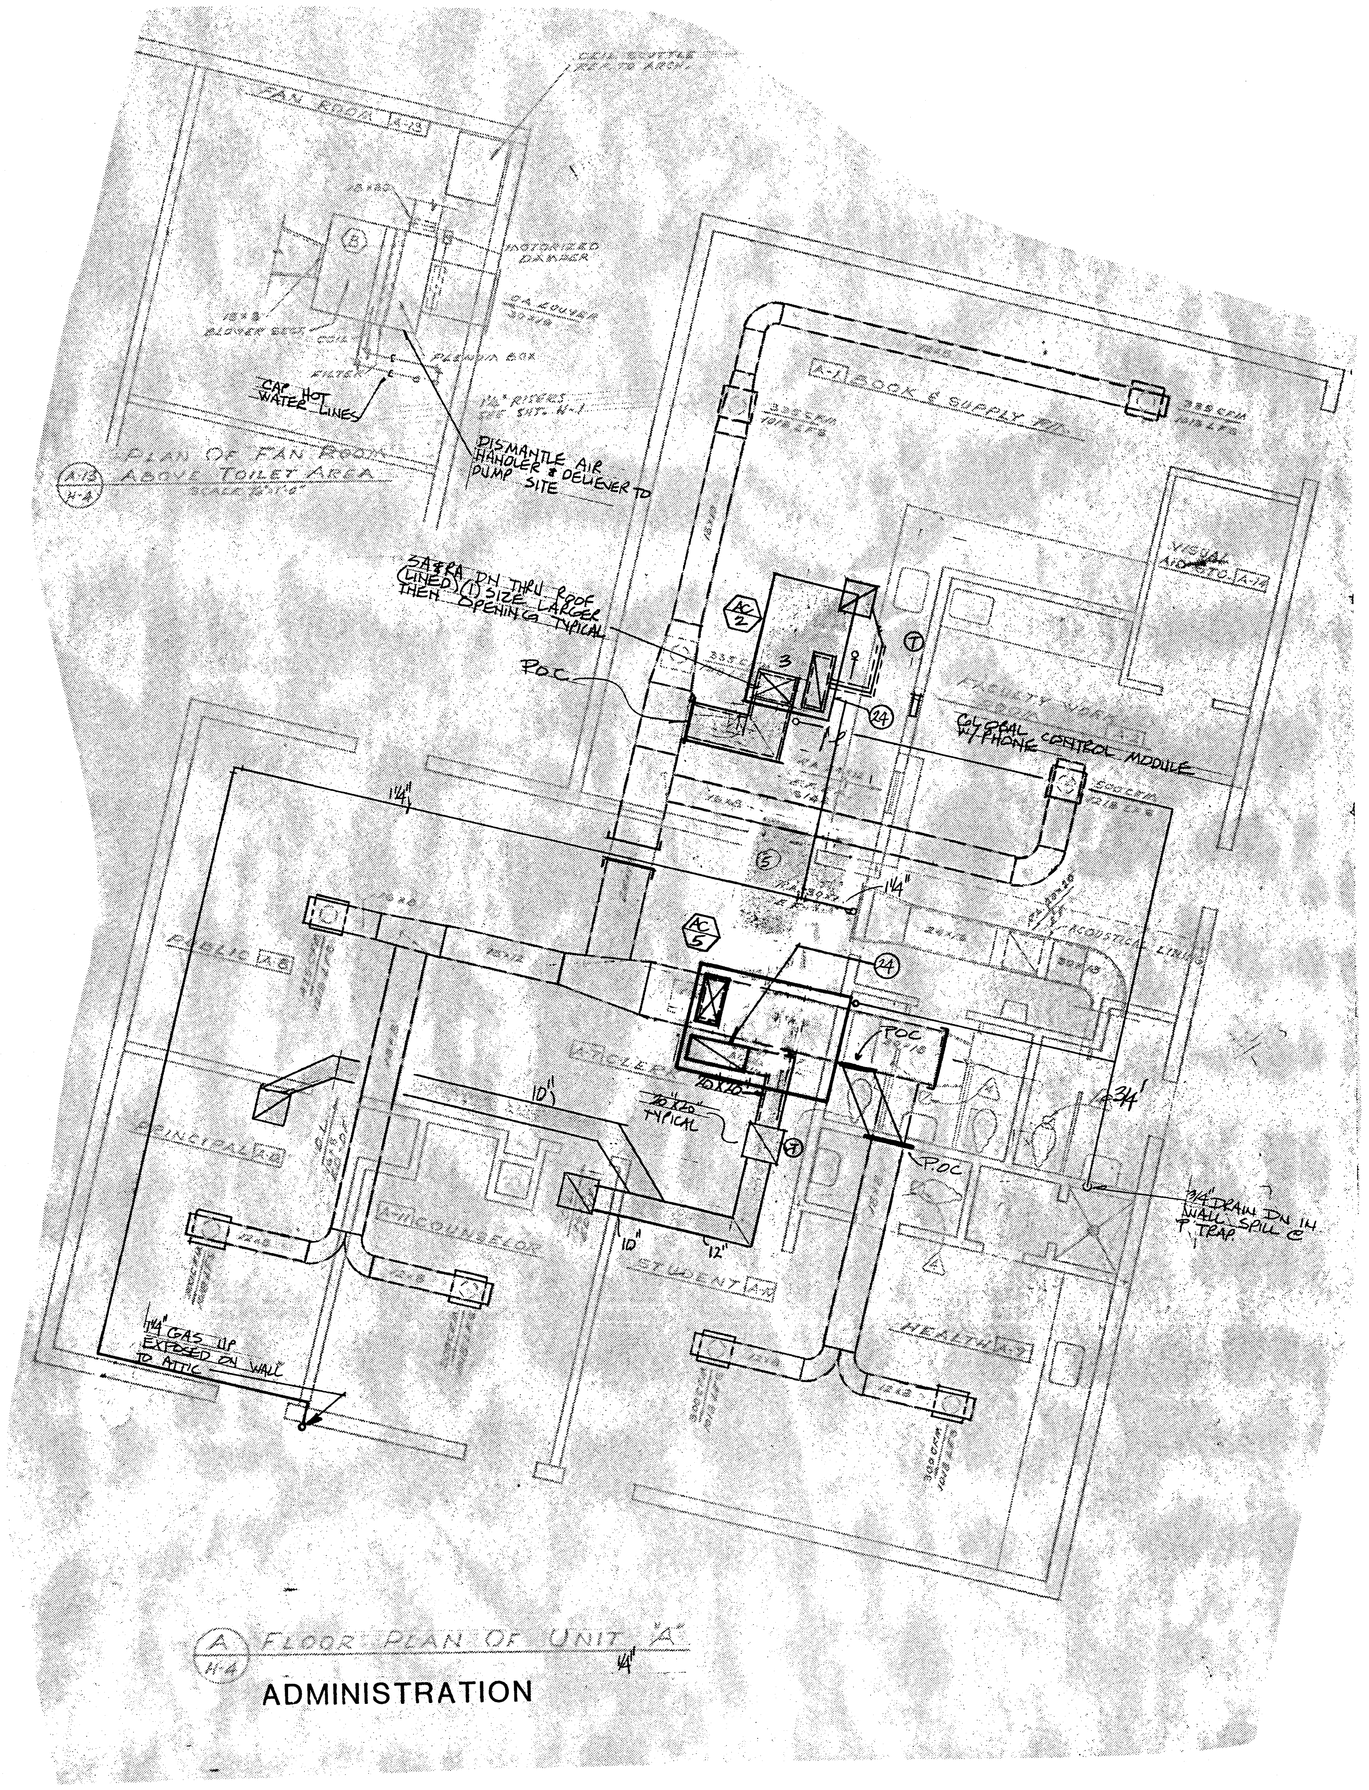

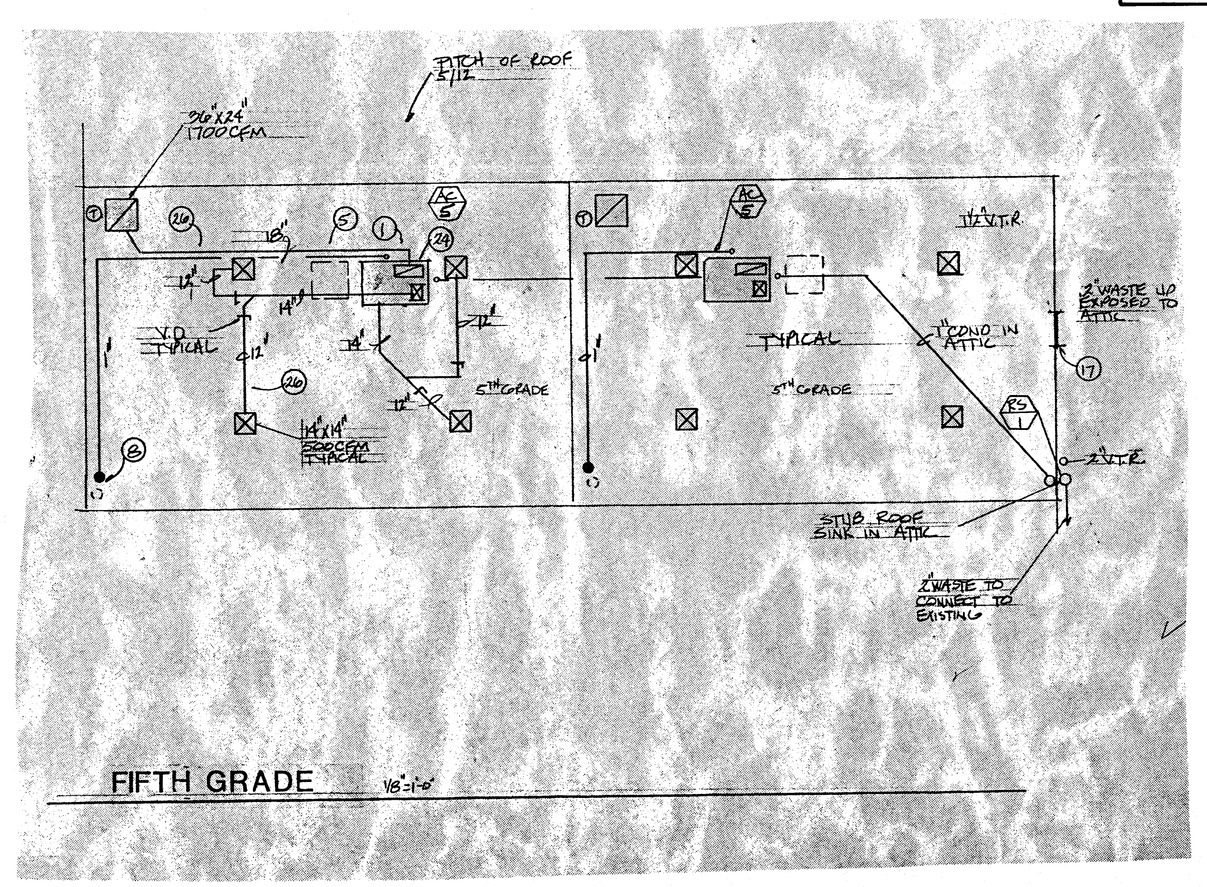

APPROVALS

IDENTIFICATION STAMP

APPROVED FIRE AND PANIC ONLY
APR 4 1991
STATE FIRE MARSHAL SOUTHERN REGION

KLASSEN CORPORATION
Architecture
Planning
Construction
2021 Westwind Drive
Bakersfield, CA 93301
(805) 327-0875
(805) 327-5933 Fax

The above drawings and specifications and ideas, designs and arrangements represented thereby are and shall remain the property of the architect and no part thereof shall be copied, disclosed to others or used in conjunction with any work or project other that the specific project for which they have been prepared and developed without the written consent of the architect. Visual contact with these drawings or specifications shall constitute conclusive evidence of acceptance of these restrictions.
Written dimensions on these drawings shall have precedence over scaled dimension; contractors shall verify and be responsible for, all dimensions and conditions on the job and this office must be notified of any variations from the dimensions and conditions shown by these drawings. Shop details must be submitted to this office for approval before proceeding with fabrication.

BAKERSFIELD CITY SCHOOL DISTRICT
COLONEL HOWARD NICHOLS ELEMENTARY SCHOOL
MODERNIZATION PROJECT

COLONEL HOWARD NICHOLS ELEMENTARY SCHOOL
3401 RENEGADE AVENUE
BAKERSFIELD, CALIFORNIA

Sheet title: ADMIN. & FIFTH GRADE PLAN

Date:	Issued for:
2/11/91	O.S.A. Submittal
4/4/91	O.S.A. Backcheck

Date:	Revisions:

Drawn by:
Checked by:
Job no: 1912
Sheet: MP.3
Sheet of: 7
Date: APRIL 4, 1991