FIXTURE SCHEDULE

TYPE	No. REQUIRED	CATALOG No.
X	23	CONVENIENCE OUTLETS
A	12	SPECIAL FIXTURES BY OWNER
B	17	MOE-BRIDGE # MSC-111-7561
C	4	DAY-BRITE # 3346 (TEL2PAR. 34'0 LONG
D	6	80" SPECIAL COVE UNIT SEE DETAIL
E	2	40" " " "
F	10	IVANHOE # DILS-200 REFLECTORS
G	20.0	CENTURY #822 FOOTLIGHTS
H	4	" #2285 PUSH EXIT
J	3	STANDARD RI-BALLS
K	4	IVANHOE # 8264-X-14 GENCO FRIT FILTER
L	4	STANDARD PORCELAIN SOCKETS
M	2	S&M #403 FLOODLIGHTS 100W.
N	24.0	CURTIS LUMILINE LIGHT STRIP
P	2	80" SPECIAL COVE UNIT SEE DETAIL

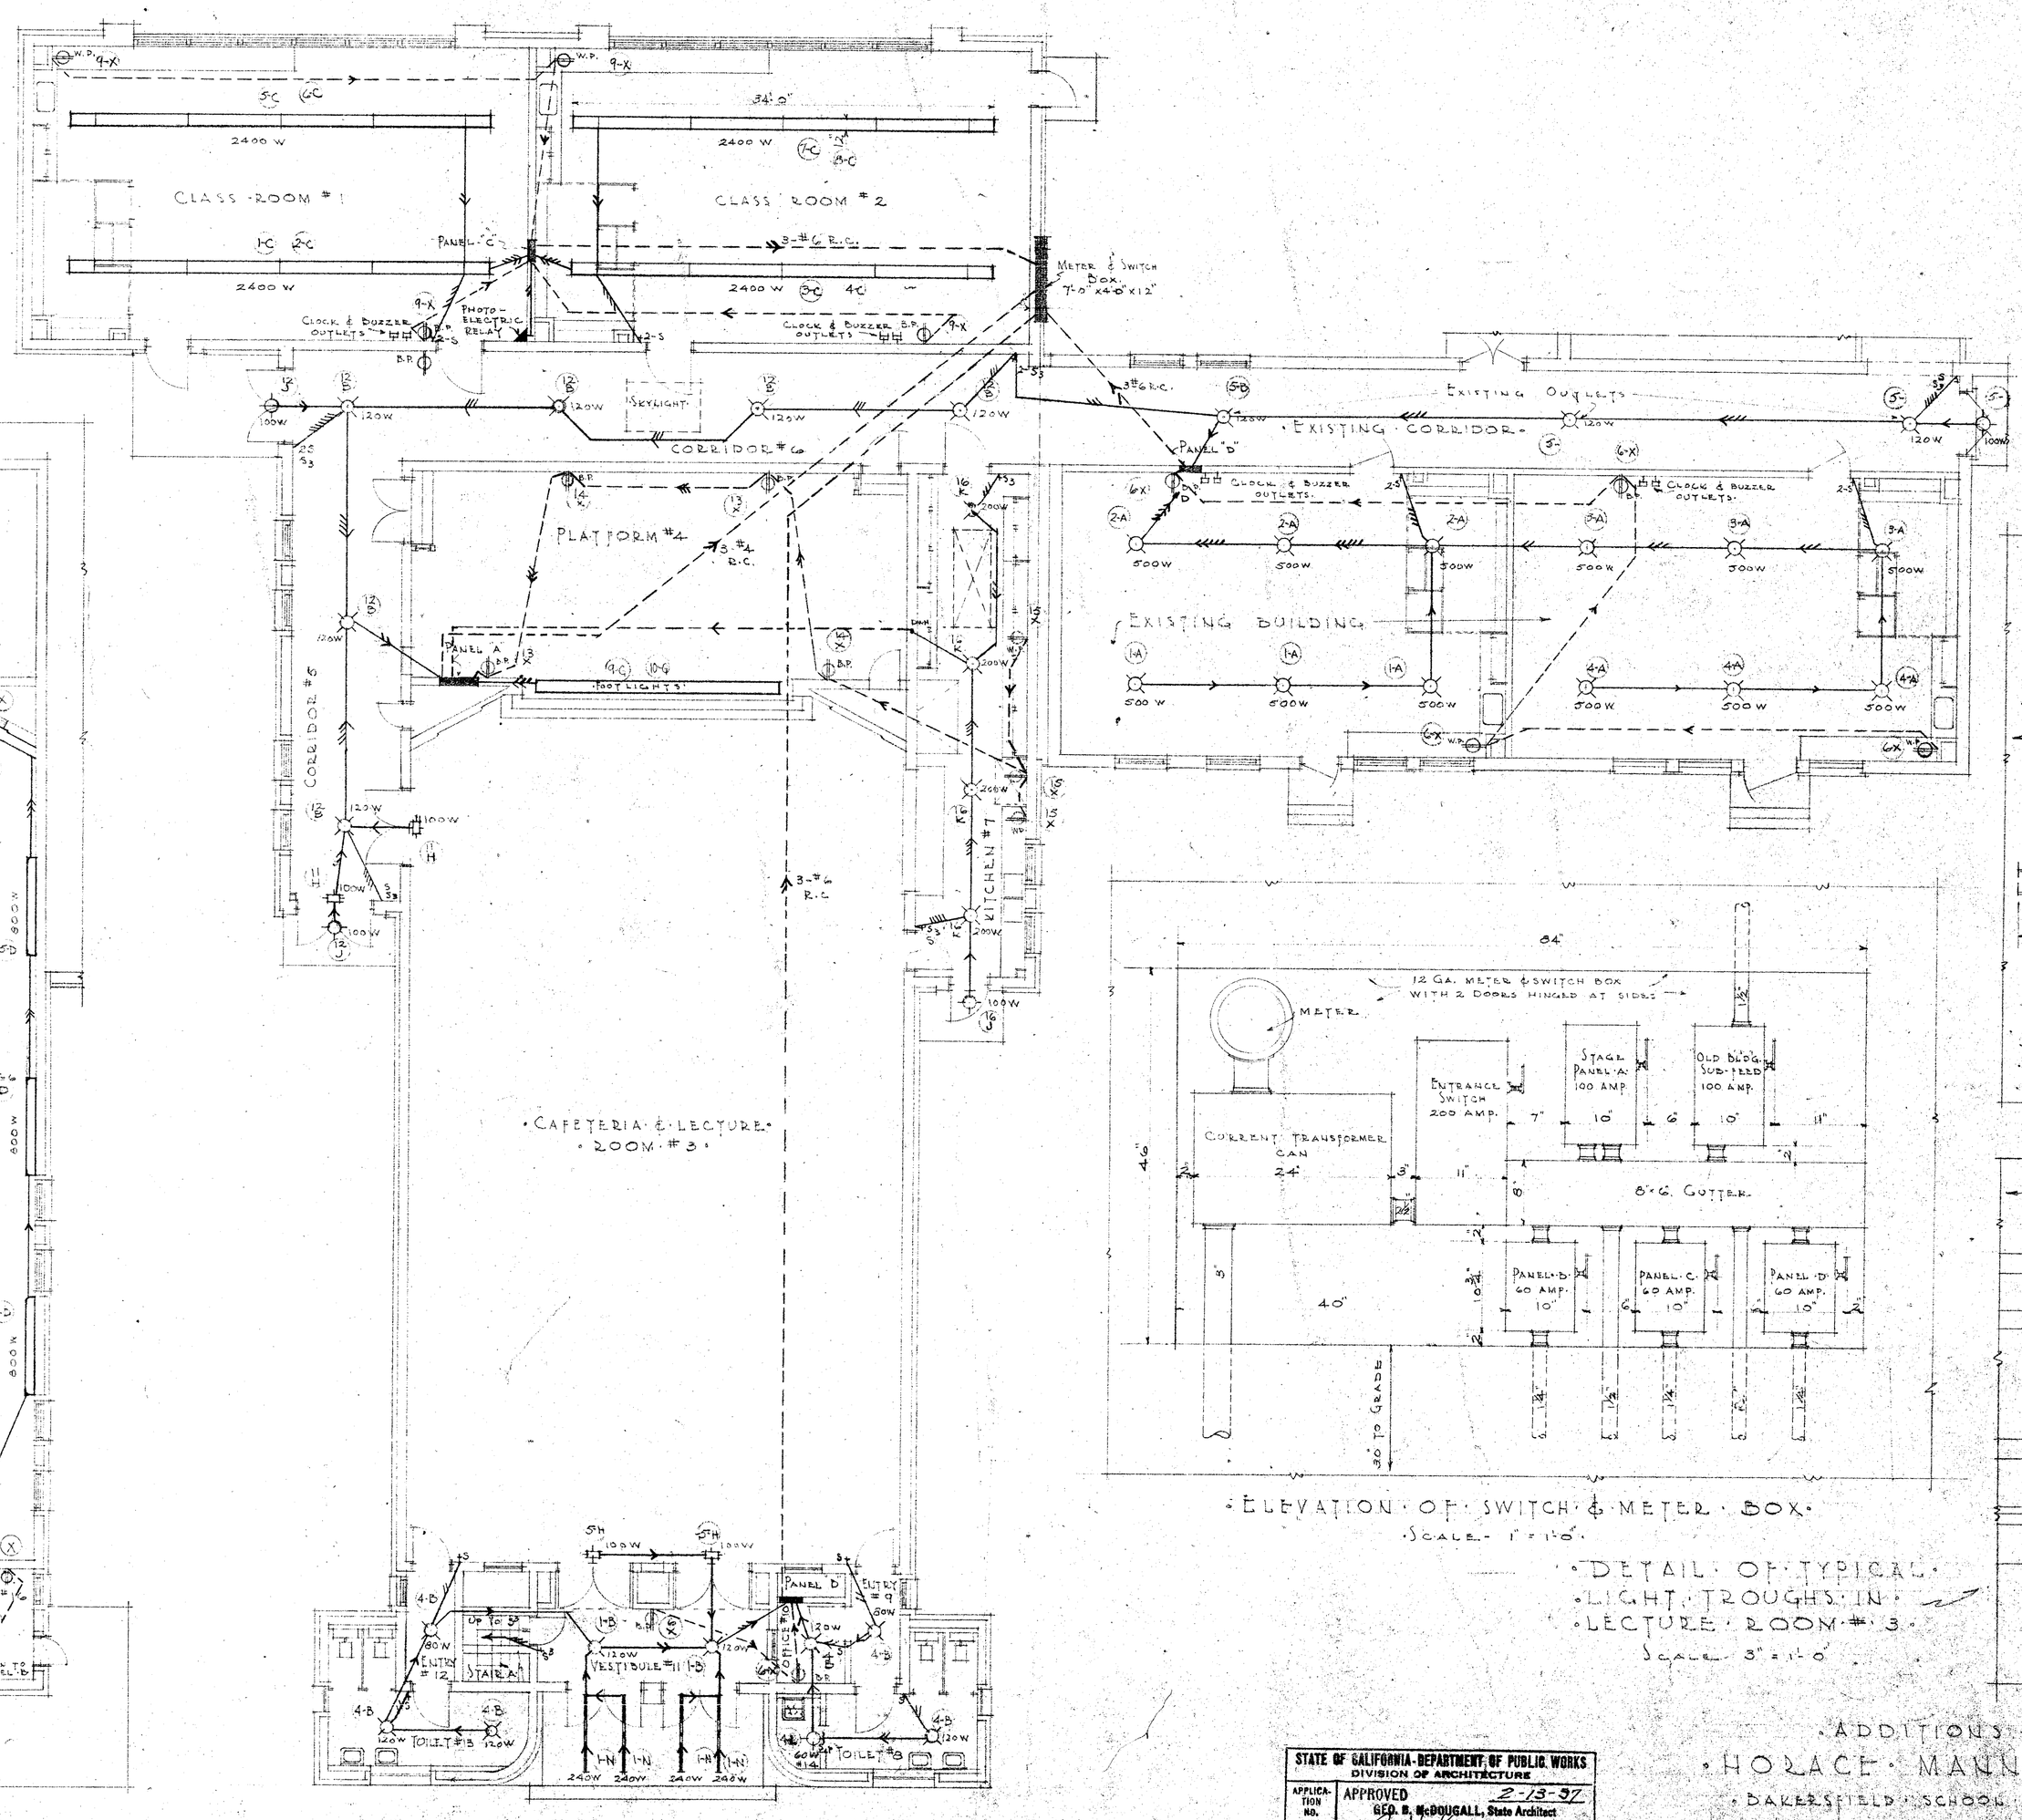

ELEVATION OF SWITCH & METER BOX
SCALE 1" = 1'-0"

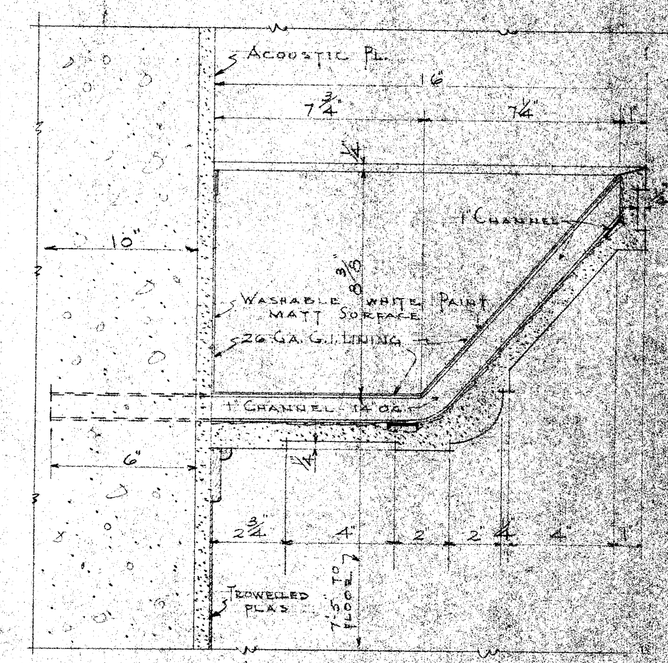

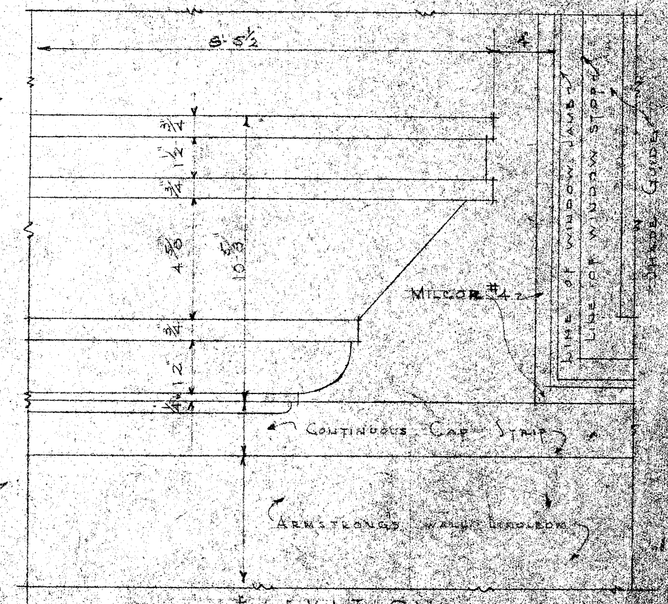

DETAIL OF TYPICAL LIGHT TROUGHS IN LECTURE ROOM #3
SCALE 3" = 1'-0"

Note: Contractor is to verify all dimensions on the work. This drawing is the property of the architect and must be returned on completion of the contract.

STATE OF CALIFORNIA - DEPARTMENT OF PUBLIC WORKS
DIVISION OF ARCHITECTURE
APPLICATION NO. 1900
APPROVED 2-13-37
GEO. B. McDOUGALL, State Architect
By [signature] PRINCIPAL STRUCTURAL ENGINEER

ADDITIONS TO
HORACE MANN SCHOOL
BAKERSFIELD SCHOOL DISTRICT
BAKERSFIELD, CALIFORNIA

CHARLES H. BIGGAR
ARCHITECT
594 HABERFELDE BUILDING
BAKERSFIELD, CALIFORNIA

DATE 8-2-37
SHEET E-1