BILL OF MATERIALS				
MARK	QTY.	SIZE OR MODEL NO.	DESCRIPTION	REMARKS

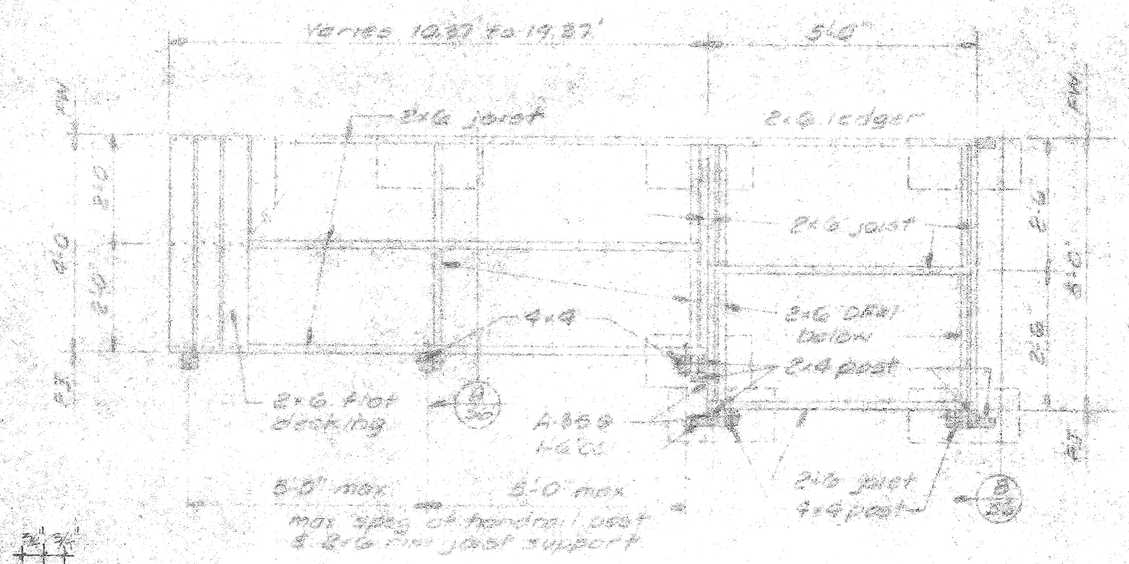

Ramp Framing & Footing Plan 1/4"=1'-0"

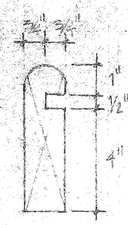

HANDRAIL DETAIL 3"=1'-0"
MADE FROM 2" x 6"

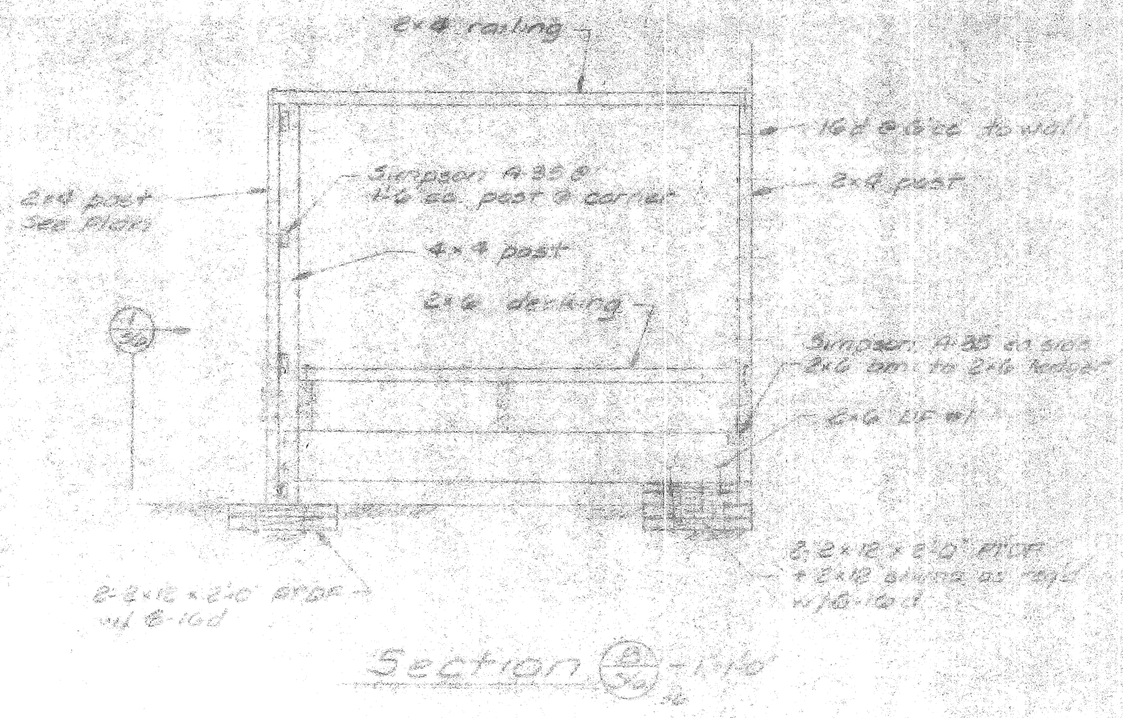

Section 1/4"=1'-0"

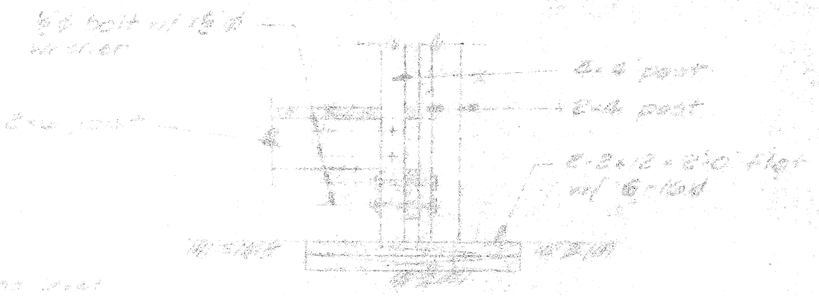

Detail 1/4"=1'-0"

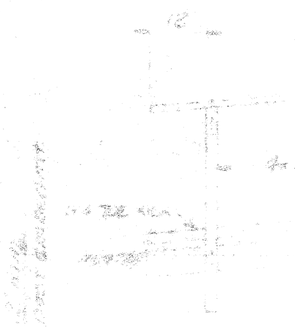

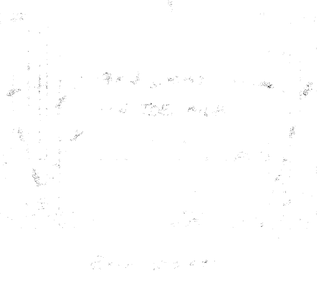

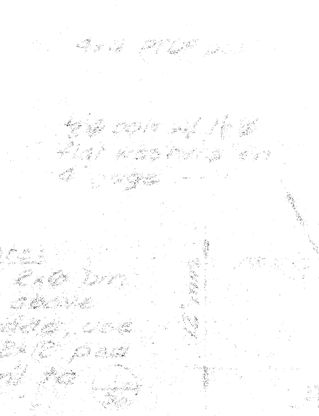

Section

Notes:
1. 3x4 posts may replace 4x4 posts
2. All ramp framing lumber shall be PTDF #2 unless noted.

OFFICE OF THE STATE ARCHITECT
PLUMBER SAFETY SECTION

145202

Legend
FW - face of wall
FJ - face of joint
PTDF - pressure treated Douglas Fir

Leonard J. Schroeder A.I.A.

DATE	BY		DATE	BY	

REVISIONS

PROJECT: KINDERGARTEN & CLASSROOM

TITLE: Ramp Plan & Details

DWG. NO.

SCALE | DATE | DWN. BY | CHK. BY

TELLUS CORPORATION
2310 PRESION ROAD
SACRAMENTO CA
PLANTS

SHEET