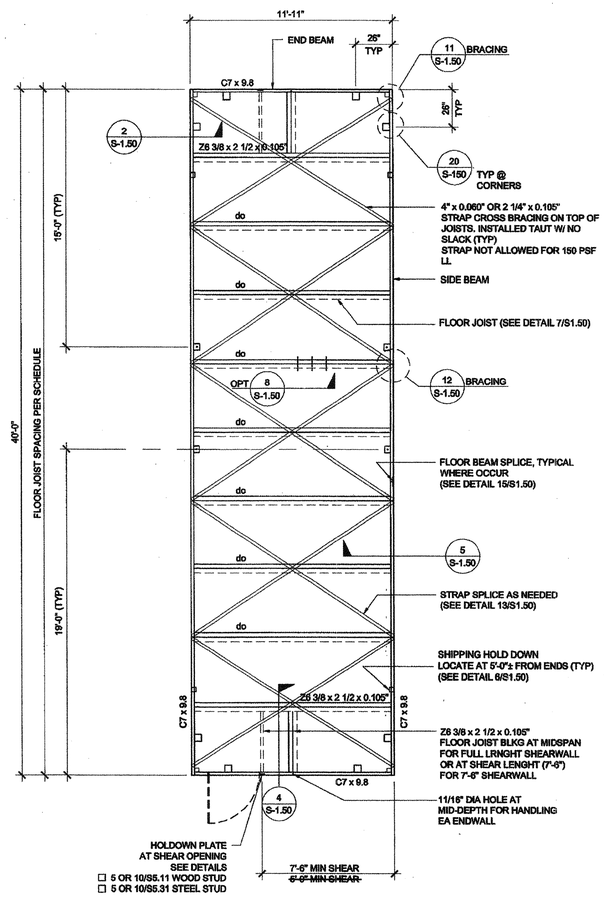

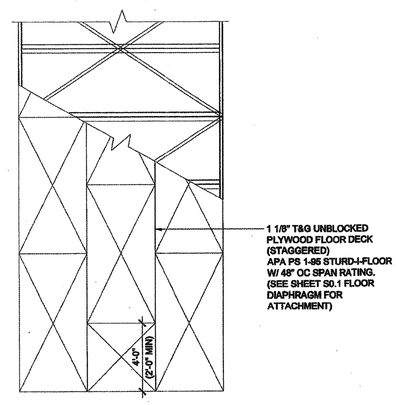

INCLUDES PLATES
FOR FUTURE CONCRETE
FOUNDATION ATTACHMENT
SEE 20/S150
(SIM@MID SPAN LOCATIONS)

FLOOR JOIST TABLE

	LIVE LOAD PSF	JOIST SPACING
☐	50	48"
☐	50 + 15	32"
☐	100	24"
☐	150	16"

IDENTIFICATION STAMP DIV. OF THE STATE ARCHITECT OFFICE OF REGULATION SERVICES 04 11 2011 AC FLS SS DATE NOV 20 2014

IDENTIFICATION STAMP DIV. OF THE STATE ARCHITECT 117337 AC FLS SS DATE

THESE DRAWINGS AND ALL MATERIAL CONTAINED HEREIN ARE THE PROPERTY OF SILVERCREEK INDUSTRIES, INC (SCI Inc) AND SHALL NOT BE REPRODUCED, COPIED OR OTHERWISE DISPOSED OF DIRECTLY OR INDIRECTLY AND SHALL NOT BE USED IN WHOLE OR IN PART TO ASSIST IN THE MAKING OF OR FOR THE PURPOSE OF FURNISHING ANY INFORMATION FOR THE MAKING OF DRAWINGS, PRINTS, APPARATUS OR PARTS THEREOF WITHOUT THE FULL KNOWLEDGE AND WRITTEN CONSENT OF SCI Inc.
ALL PATENTABLE MATERIAL CONTAINED HEREIN AND ORIGINATING WITH SCI Inc SHALL BE THE PROPERTY OF SCI Inc

SILVER CREEK INDUSTRIES, INC.
"BUILDING FOR THE NEXT GENERATION"
SILVER CREEK
195 EAST MORGAN PERRIS, CALIFORNIA 92571
PHONE: 951-943-3393 FAX: 951-943-2211

PROJECT NAME:

CLASS LEASING

SHEET TITLE:

FLOOR FRAMING PLAN
WOOD FLOOR

STAVARES & ASSOCIATES
STRUCTURAL ENGINEERS

No. C-28354
REN: 09-30-2013
12/23/2011

ARCHITECT OF RECORD SUBMISSION DATE

REGISTERED ARCHITECT ROBERT A. MACDONALD C10322 8-22-15 STATE OF CALIFORNIA

PROJECT SPECIFIC STATE AGENCY APPROVAL

IDENTIFICATION STAMP DIV. OF THE STATE ARCHITECT OFFICE OF REGULATION SERVICES 04 11 2011 AC FLS SS DATE NOV 20 2014

ORIGINAL PC STATE AGENCY APPROVAL

PRE-CHECK (PC) DOCUMENT CODE: 2010 CBC
A SEPARATE PERMIT APPLICATION FOR CONSTRUCTION IS REQUIRED

IDENTIFICATION STAMP DIV. OF THE STATE ARCHITECT OFFICE OF REGULATION SERVICES PC 04 117337 AC FLS SS DATE DEC 9 2011

REVISIONS

1. ADDED NOTE
2.
3.
4.
5.
6.
7.
8.

SILVER CREEK INDUSTRIES
12' x 40' PC

PROJECT NO:	
DRAWN BY:	
SCALE:	AS NOTED
DATE:	6-17-11

P.C. SHEET NUMBER

S-1.01

STKP 125

FLOOR FRAMING PLAN

SCALE: 1/4" = 1'-0"