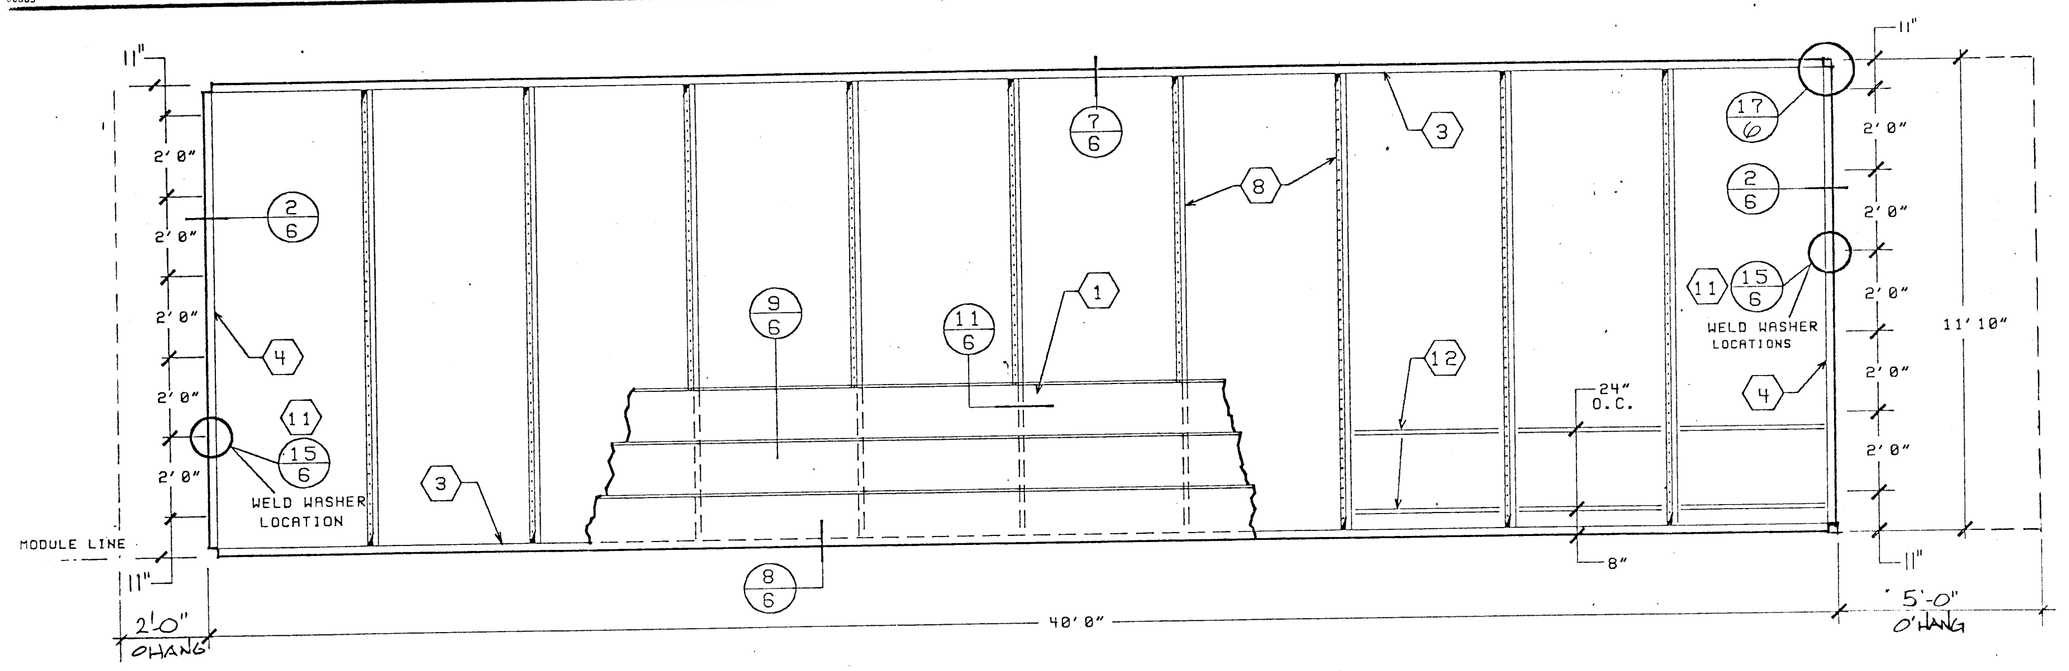

ROOF FRAMING 3/8"= 1'0"

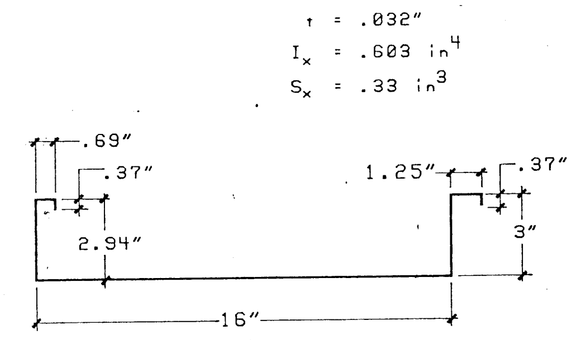

ROOF PANEL SECTION

1. STEEL ROOF DECK- 22 Ga. ROLL FORMED DECK WITH 3" STANDING SEAM. SEE NOTE 1:6 FOR ATTACHMENT
2. PLYWOOD FLOOR SHEATHING- 1-1/8" A.P.A STURD-I-FLOOR, T & G, PS 1-83. SEE NOTE 2:6 FOR ATTACHMNT.
3. C 12" x 20.7 lb ROOF BEAM W/ 1" CAMBER
4. C 12" x 11 Ga. RFC STEEL ROOF HEADER
5. C 7" x 9.8 lb STEEL PERIMETER FRAME
6.
7. Z 7" x 11 Ga. STEEL FLOOR JOIST @ 48" O.C.
8. Z 6" x 13 Ga. STEEL ROOF JOIST @ 48" O.C.
9. STEEL COLUMN- 4"x 4"x 1/4" TUBE
10. 5/8" MACHINE BOLT @ MODULE CONN. SEE DETAILS 8:6 & 18:6.
11. WELD WASHER FOR CEILING GRID- TYP. BOTH SIDES SEE DETAIL 15:6.
12. STRAP TACKED TO UNDERSIDE OF JOIST @ 24" O.C. FOR INSULATION SUPPORT.
13. 5/16" FULL HEIGHT STIFFENER AT JOIST LOCATIONS

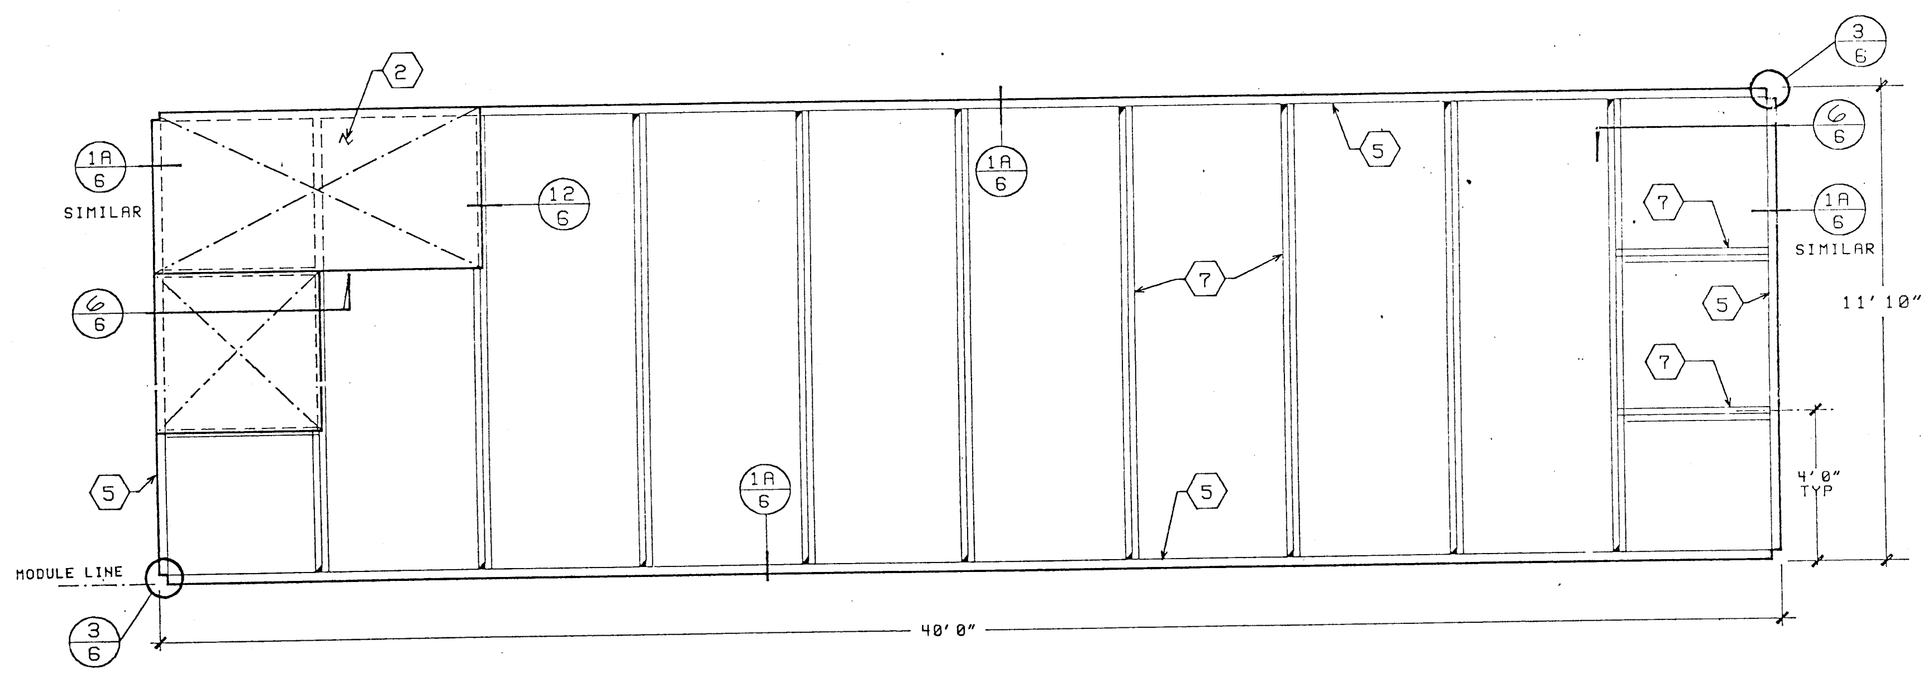

FLOOR FRAMING 3/8"= 1'0"

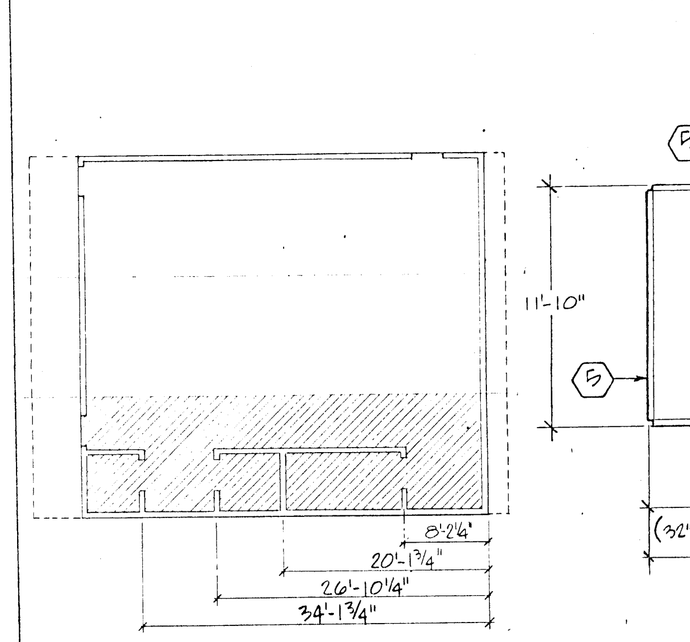

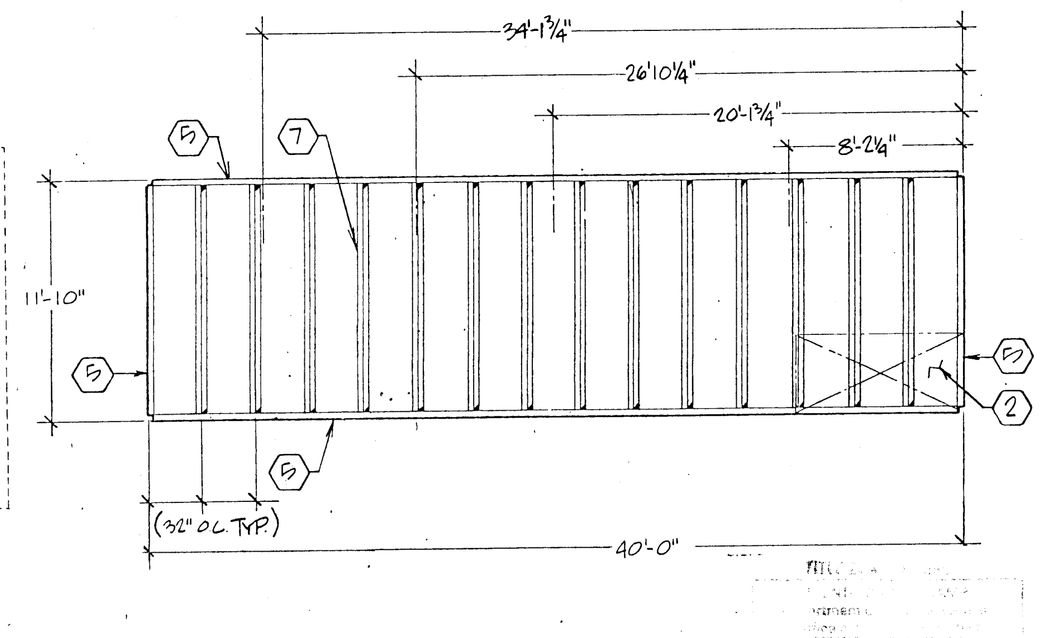

FLOOR FRAMING/INTERIOR WALL LOCATIONS

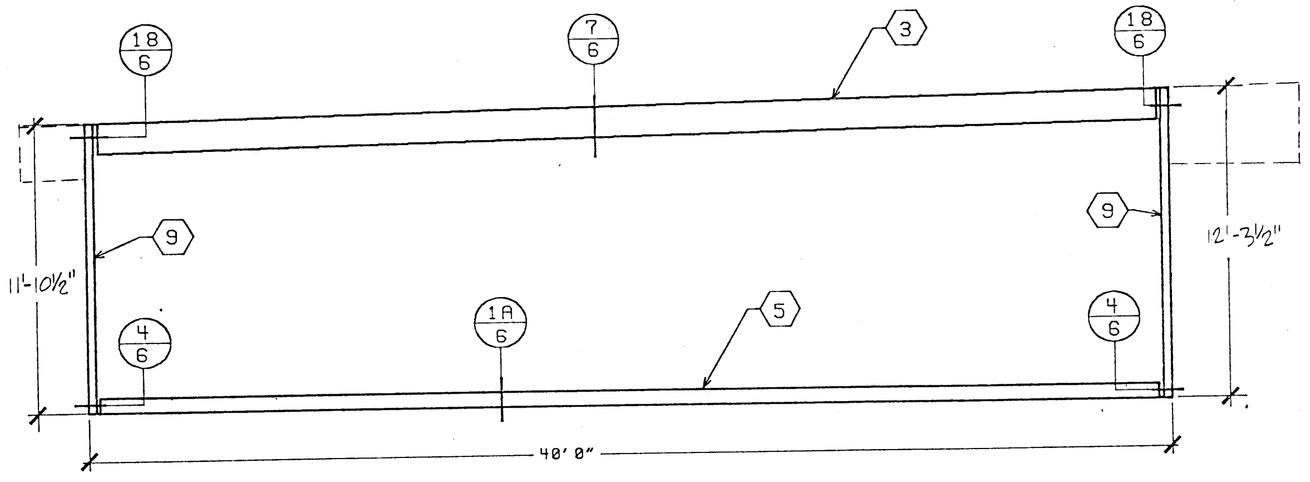

OUTSIDE ELEVATION

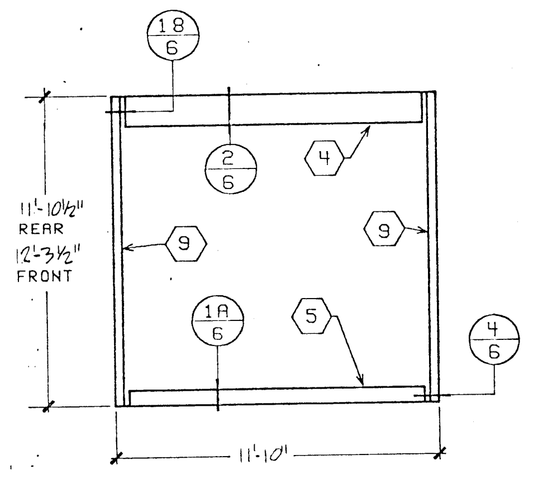

TYPICAL ENDWALL

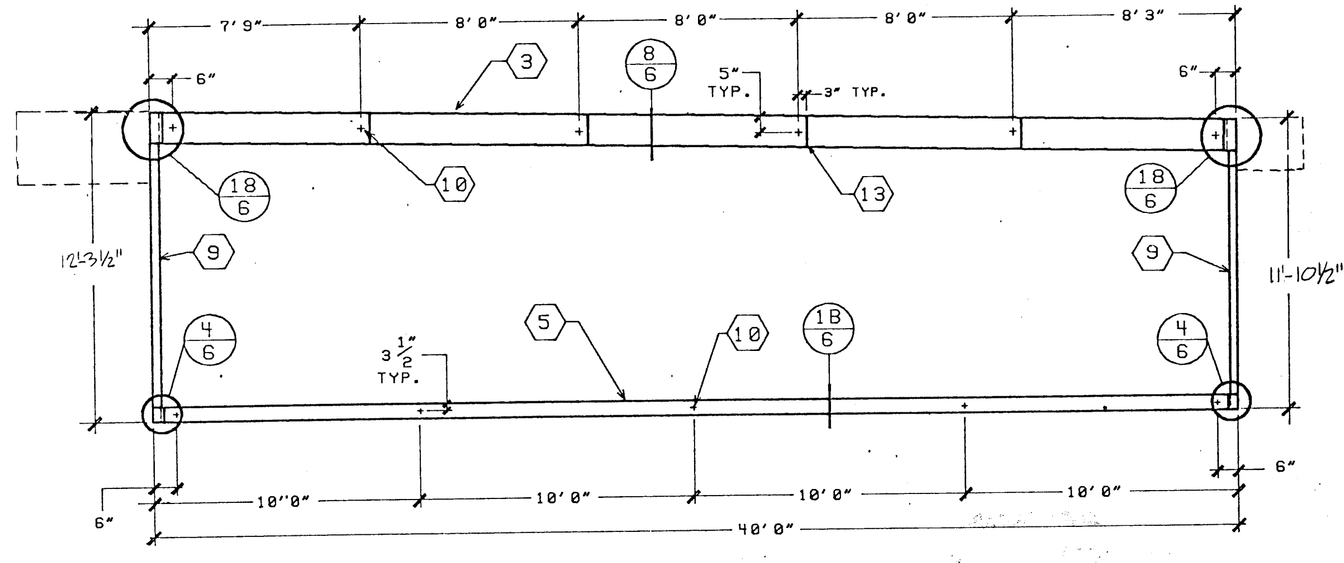

MODULE LINE ELEVATION

STRUCTURAL ELEVATION 1/4"= 1'0"

OSA

ACS

FIRE MARSHAL

APPROVED FIRE AND PANIC CODE APR 23 1991 SEE PLAN FOR CONDITIONS

LICENSED ARCHITECT ROBERT E. HARTLEY No. 12998 OCT 31 1991 REGISTRATION EXPIRES 10-31-92

OFFICE OF THE STATE ARCHITECT ACCESS COMPLIANCE SECTION 56074 APR 23 '91 APPLICATION FOR VAR. (and Waiver) NO.

AURORA MODULAR INDUSTRIES
1320 W. Oleander Ave. Perris, California 92370 Phone • (714) 943-2071

RELOCATABLE CLASSROOM BUILDING FOR BAKERSFIELD CITY SCHOOL DISTRICT
WAYSIDE SCHOOL

FLOOR FRAMING, ROOF FRAMING, STRUCTURAL ELEVATIONS

By [illegible] Date 4-11-91

SHEET 5

© 1987 Aurora Modular Industries

9-1-90 11-2-90 3278