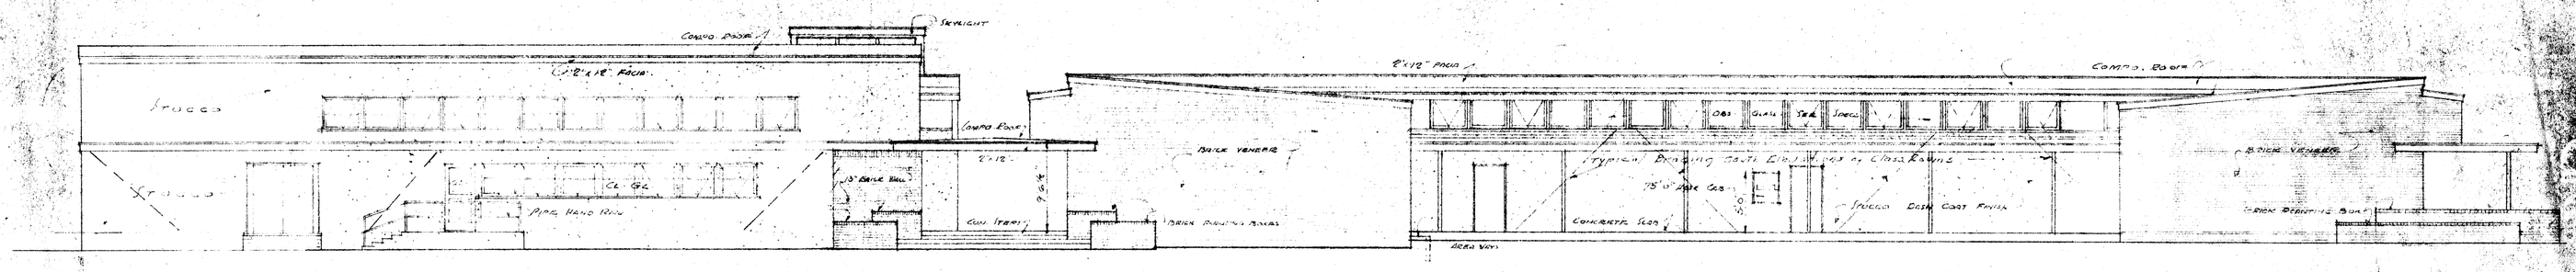

SOUTH ELEVATION
Scale 1/8"=1'-0"

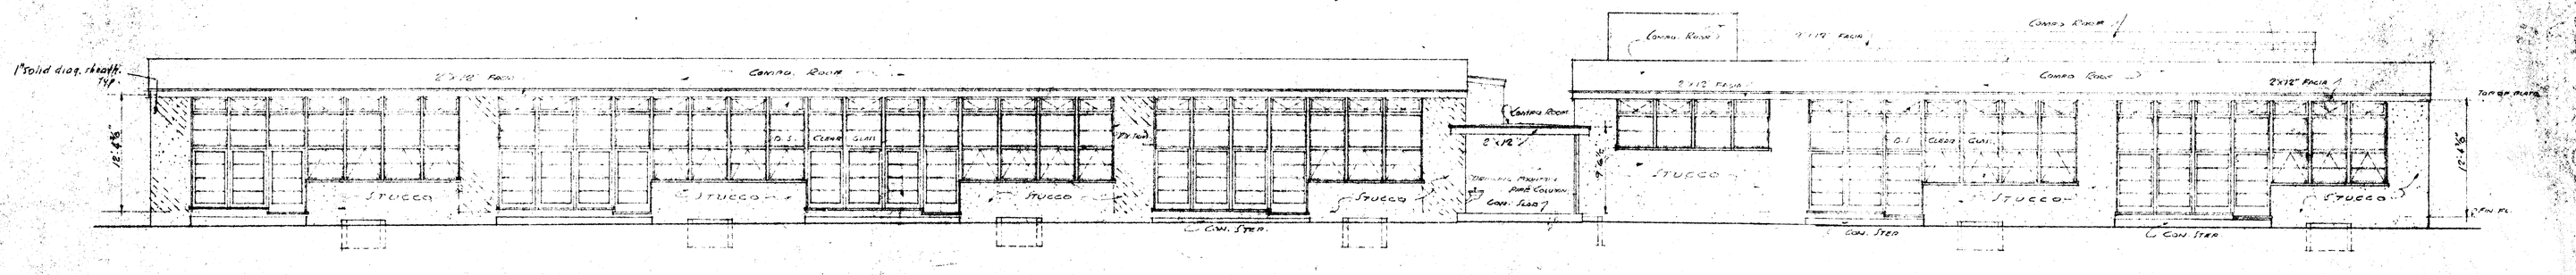

NORTH ELEVATION
Scale 1/8"=1'-0"

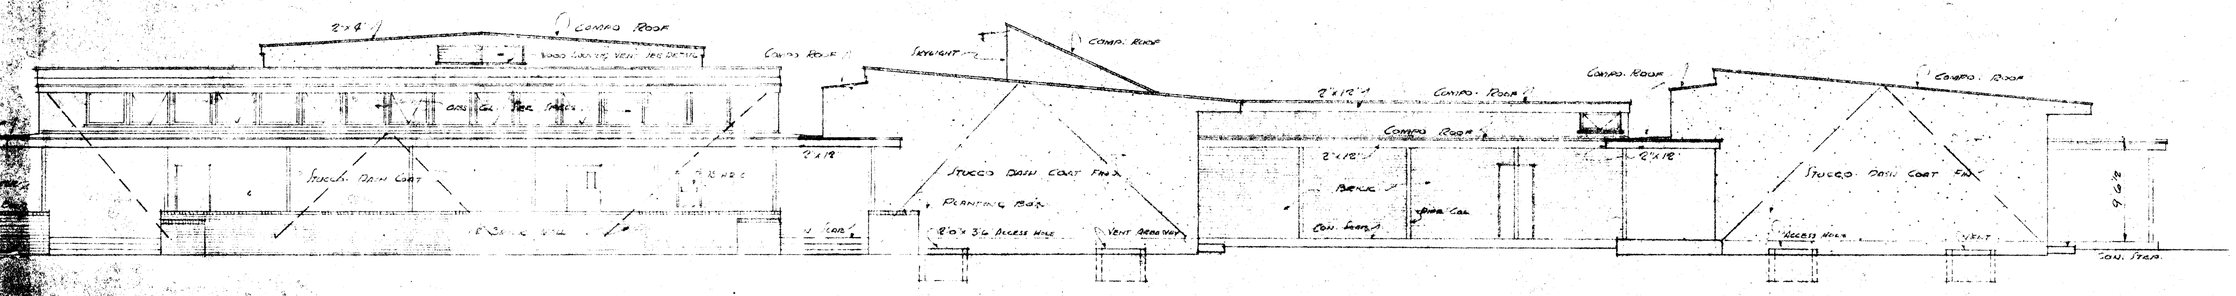

EAST ELEVATION
Scale 1/8"=1'-0"

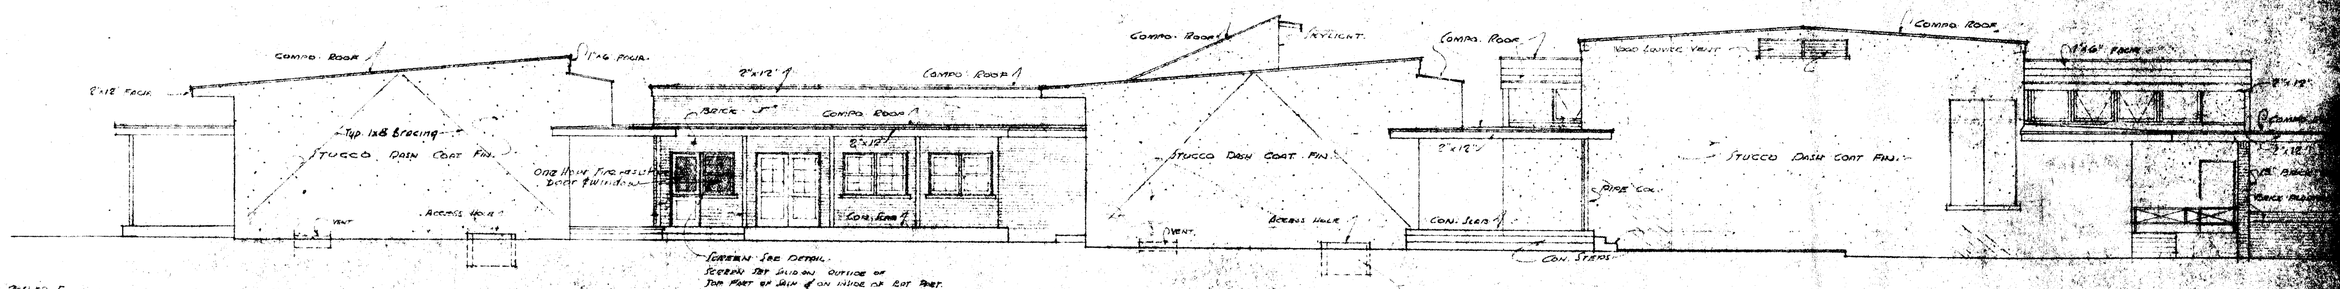

WEST ELEVATION
Scale 1/8"=1'-0"

Note! For Fin Grades See Grade & Plot Plan

Note!
Finished Grades as Shown on Plot Plan in "B"

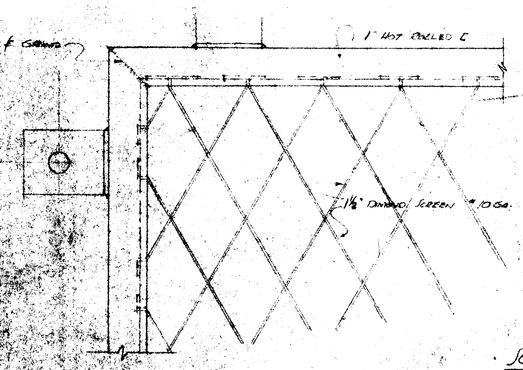

F.S. DETAIL

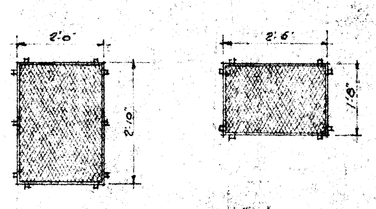

DOOR SCREEN SASH SCREEN
Scale 1/2"=1'-0"

SCREEN DETAIL at EQUIPMENT ROOM

Note: Contractor is to verify all dimensions on the work. This drawing is the property of the architect and must be returned on completion of the contract.

CALIFORNIA DEPARTMENT OF PUBLIC WORKS
DIVISION OF ARCHITECTURE
APPROVED 10-26-45
REVISED 5-10-46
A2296 By Harry Wolfson
ELECTRICAL STRUCTURAL ENGINEER

KERN COUNTY
BUILDING DEPARTMENT
APPROVED
By
DATE Sept 14-45

APPROVED July 9 1945
BOARD of EDUCATION
President
Secretary
Trustees

FRANKLIN SCHOOL
AT
TRUXTUN & A STREET
FOR
BAKERSFIELD CITY SCHOOL DISTRICT
BAKERSFIELD, CALIFORNIA

Charles H. Biggar
Architect
Anton Alford, Arch.
Associate
Bakersfield, California