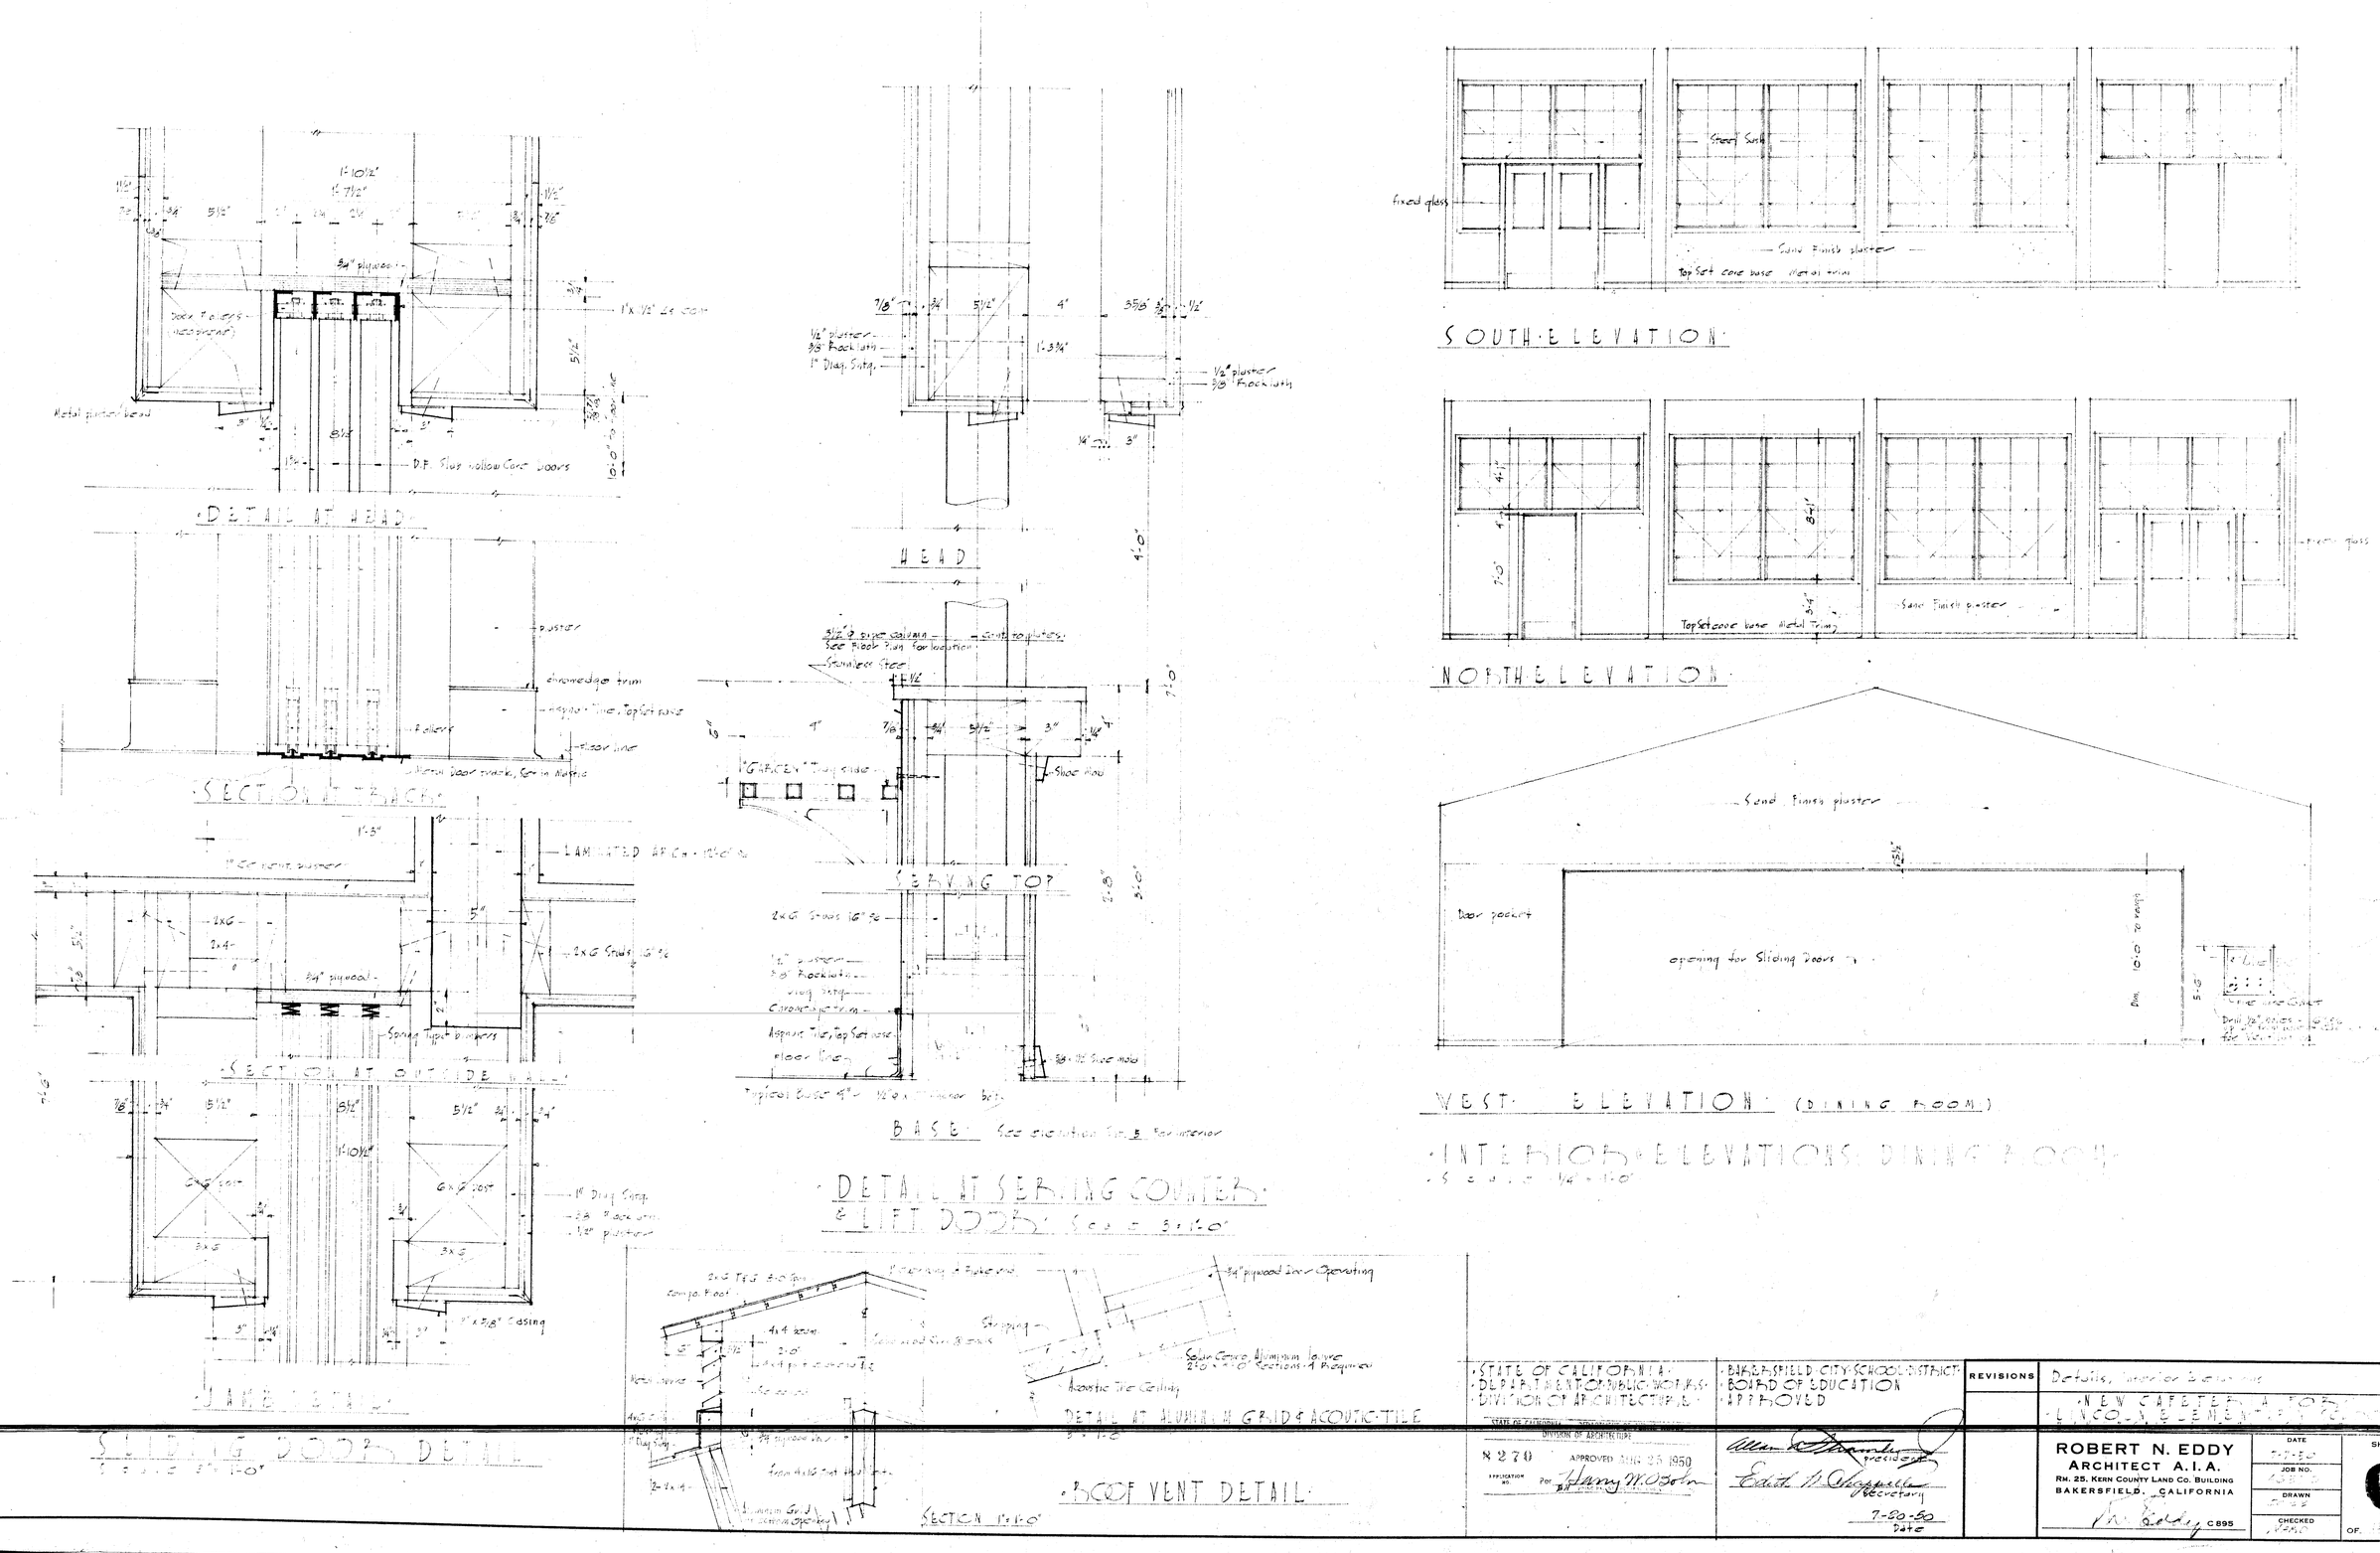

STATE OF CALIFORNIA
DEPARTMENT OF PUBLIC WORKS
DIVISION OF ARCHITECTURE

BAKERSFIELD CITY SCHOOL DISTRICT
BOARD OF EDUCATION
APPROVED

STATE OF CALIFORNIA
DEPARTMENT OF PUBLIC WORKS
DIVISION OF ARCHITECTURE

8270 APPROVED AUG 25 1950
APPLICATION NO. Per Harry W. O'Sohn

Allan D. Stromley, President
Edith N. Chappelle, Secretary
7-20-50
Date

REVISIONS

Details, Interior Elevations
NEW CAFETERIA FOR LINCOLN ELEMENTARY SCHOOL

ROBERT N. EDDY
ARCHITECT A.I.A.
RM. 25, KERN COUNTY LAND CO. BUILDING
BAKERSFIELD, CALIFORNIA
C895

DATE 7-7-50
JOB NO.
DRAWN
CHECKED

SHEET 6 OF 15 SHEETS