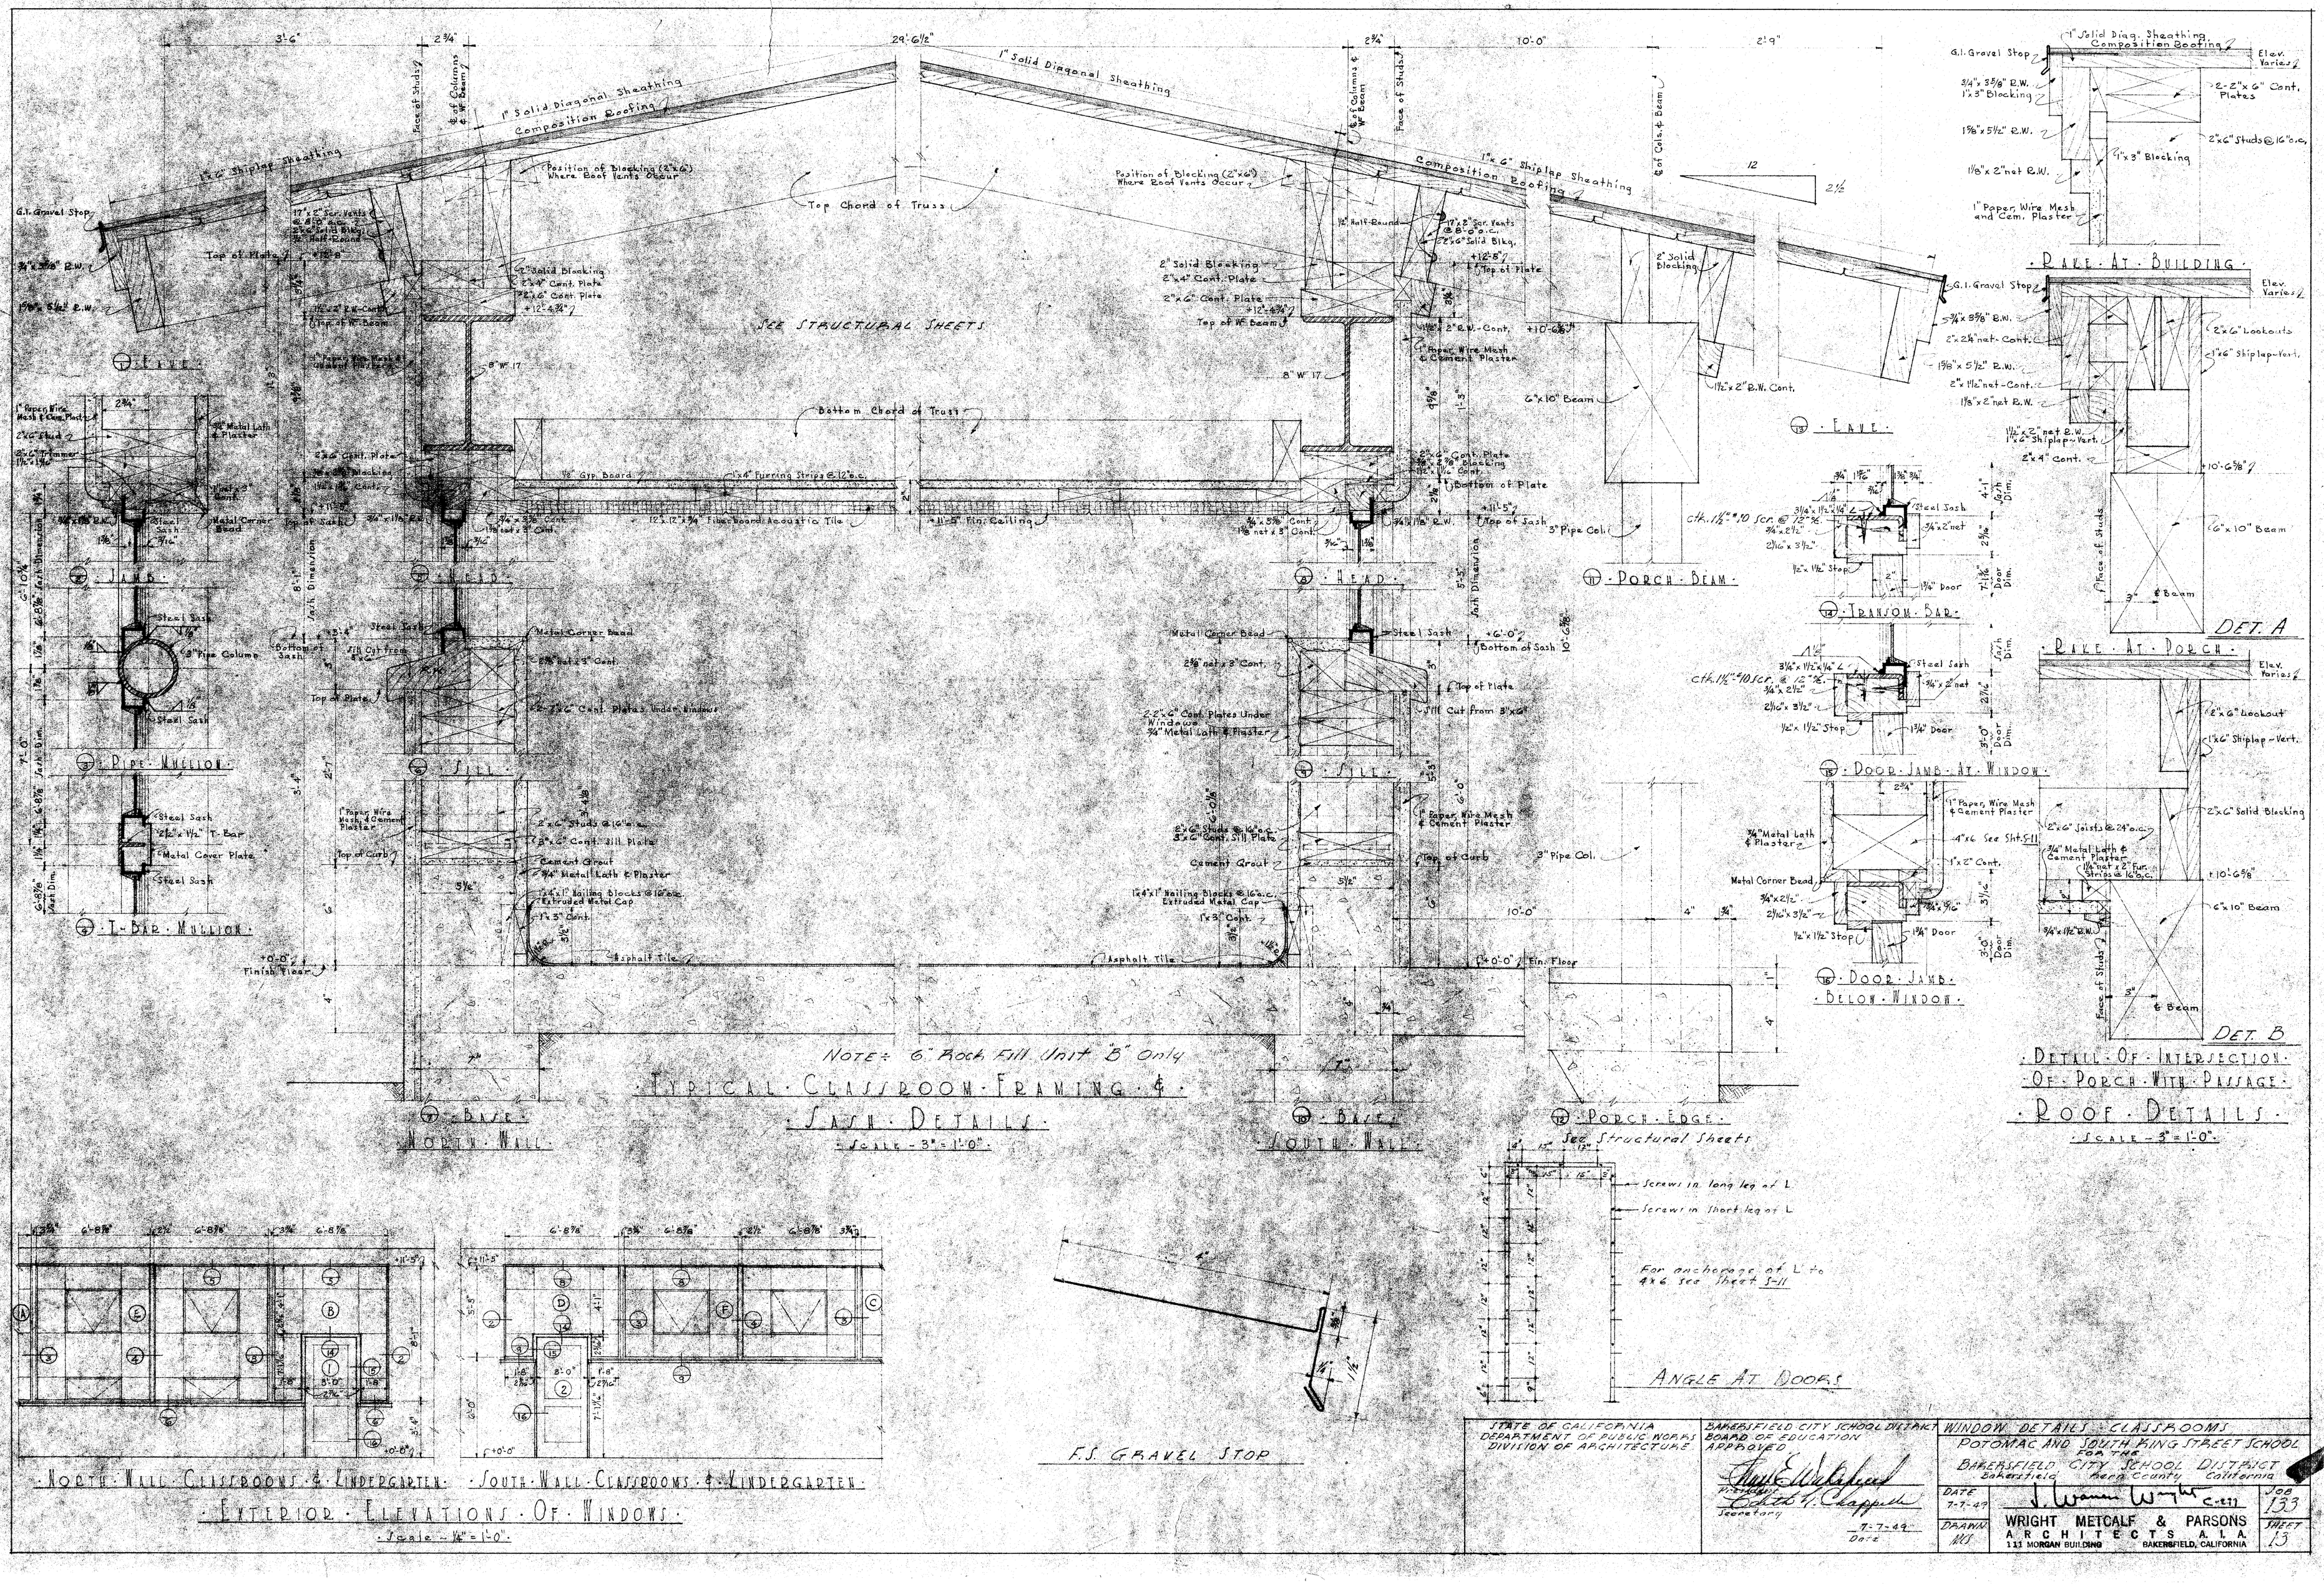

STATE OF CALIFORNIA
DEPARTMENT OF PUBLIC WORKS
DIVISION OF ARCHITECTURE

BAKERSFIELD CITY SCHOOL DISTRICT
BOARD OF EDUCATION
APPROVED
President
Secretary
7-7-49
Date

WINDOW DETAILS - CLASSROOMS
POTOMAC AND SOUTH KING STREET SCHOOL
FOR THE
BAKERSFIELD CITY SCHOOL DISTRICT
Bakersfield Kern County California

DATE 7-7-49
DRAWN MS
J. Warren Wright C-277
WRIGHT METCALF & PARSONS
ARCHITECTS A.I.A.
111 MORGAN BUILDING BAKERSFIELD, CALIFORNIA
JOB 133
SHEET 13