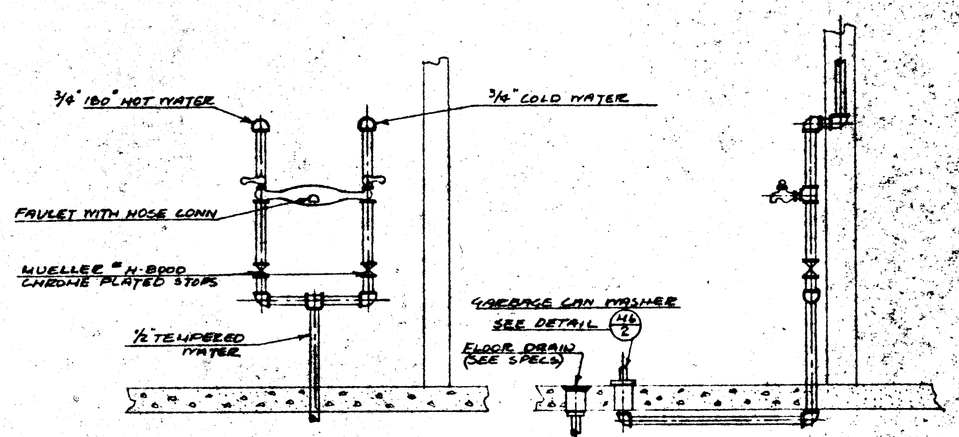

GARBAGE CAN ROOM
NO SCALE
DETAIL 46/1

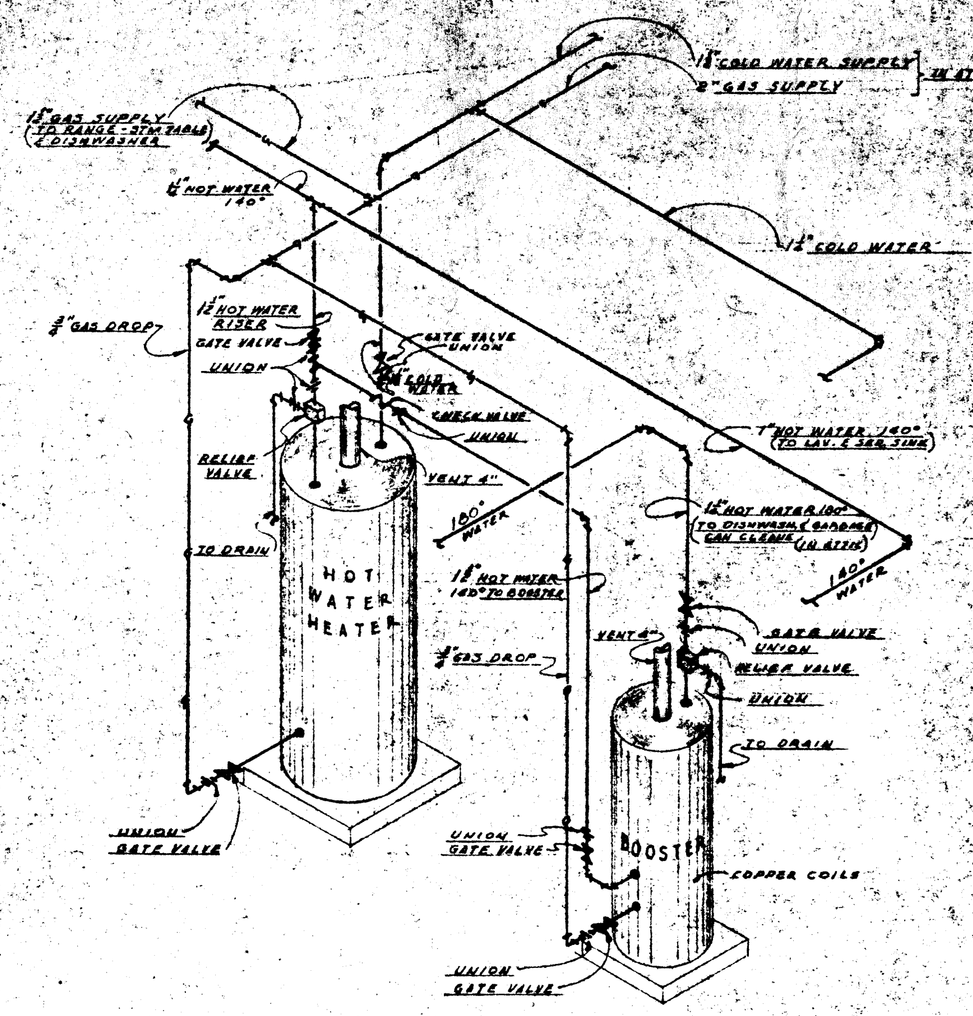

DIAGRAMMATIC PIPING OF HEATER AND BOOSTER HOOKUP
NO SCALE

PLUMBING SYMBOLS	
SYMBOL - ABBREV.	DESCRIPTION
———	SEWER AND WASTE LINE
- - - - - -	COLD WATER LINE
- - - - - -	HOT WATER LINE
G — G	GAS LINE
- - - - - -	VENT LINE
V.C.P.	VITRIFIED CLAY PIPE
C.I.	CAST IRON
C.O. OR ⊢	CLEAN OUT
F.C.O.	FLOOR CLEAN OUT
V.T.R.	VENT THRU ROOF
S.O. VAL.	SHUTOFF VALVE
F.H.C.	FIRE HOSE CABINET
⊣ H.B.	HOSE BIBB

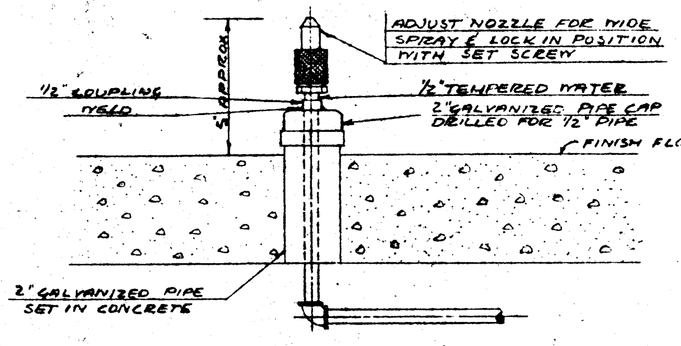

GARBAGE CAN WASHER
NO SCALE
DETAIL 46/2

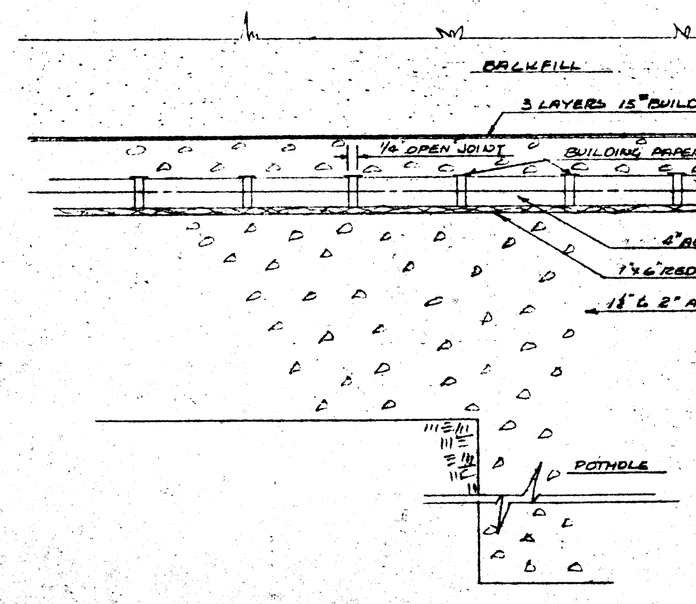

SIDE ELEVATION

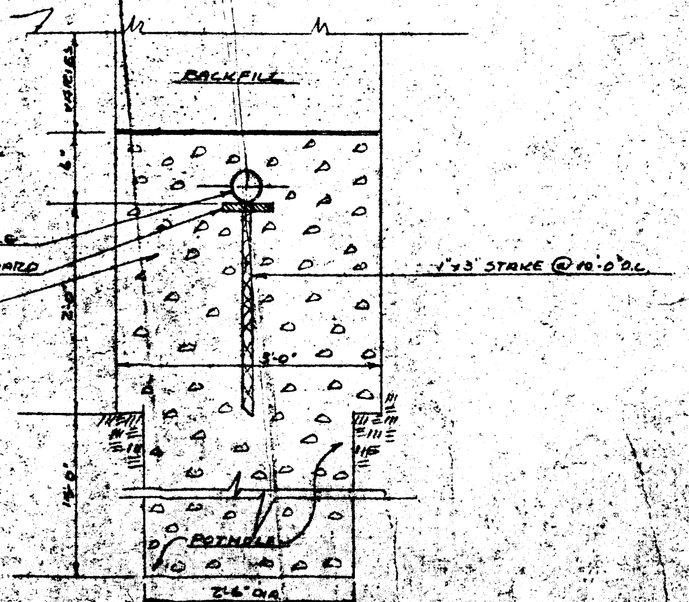

END ELEVATION

DETAIL OF LEACHING TRENCH
NO SCALE
DETAIL 46/3

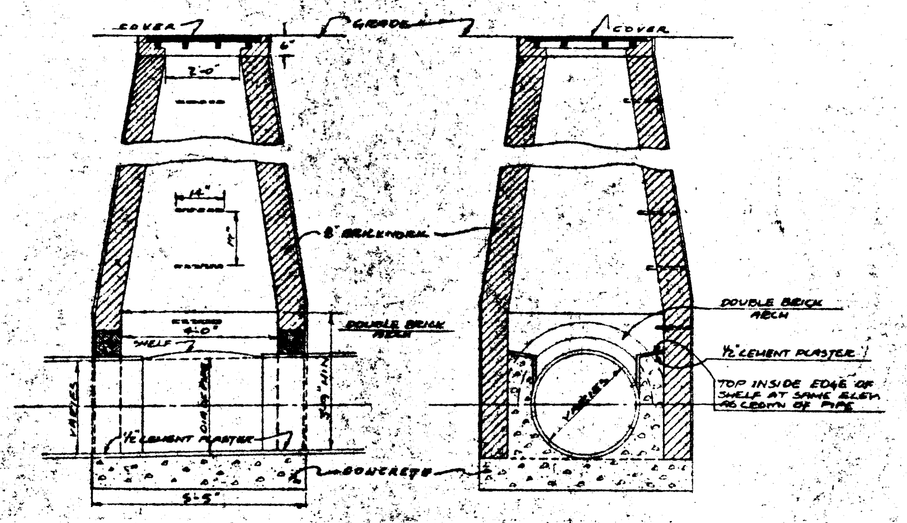

SECTION A-A SECTION B-B

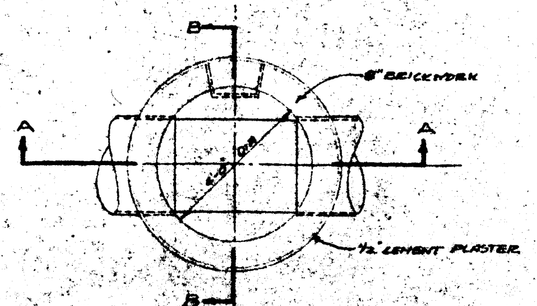

PLAN

DETAIL OF MANHOLE (TYPICAL)
NO SCALE
DETAIL 46/4

PLUMBING FIXTURE SCHEDULE						
FIXTURE	SPEC. NO.	CONNECTIONS W.P.	V.P.	C.W.	H.W.	DESCRIPTION
WATER CLOSETS	(W.C. 16)	4"	2"OR 4"	1"		FLOOR TYPE, JR. SIZE WITH FLUSH VALVE
URINALS	(U 2A)	2"	1½"	¾"		STALL TYPE WITH FLUSH VALVE
LAVATORIES & WASH SINKS	(L 3A)	1½"	1½"	½"	½"	WALL HUNG - HOT & COLD WATER
	(L 3B)	1½"	1½"	½"		WALL HUNG - COLD WATER ONLY
	(W.S. 3C)	1½"	1½"	½"		WASH SINK - 5'-0" C. 3 COLD WATER CONN.
SINKS	(S 4A)	1½"	1½"	½"		FLAT RIM SINK WITH FAUCET & DR. FOUNTAIN
	(S 4B)	1½"	1½"	½"		FLAT RIM SINK WITH HOT & COLD WATER
	(SS 4E)	3"	1½"	¾"	¾"	SERVICE SINK
	(FS 4F)	2"	2"			FLOOR SINK
	(S 4D)	1½"	1½"	½"	½"	DOUBLE SINK
DRINKING FOUNTAINS	(DF 5A)	1½"	1½"	½"		WALL MOUNTED-1 BUBBLER
	(DF 5E)	1½"	1½"	½"		WALL MOUNTED-4 BUBBLER
DRAINS	(FD 6A)	2"OR 3"	2"			CHROME PLATED STRAINER
	(FD 6C)	2"OR 3"	2"			FL. DRAIN - REMOV. BUCKET
	(SD 6E)	2"	1½"			SHOWER DRAIN
SHOWER	(S 7A)			½"	½"	SHOWER ASSEMBLY
MISCELLANEOUS	(M 7B)			½"	½"	GARBAGE CAN CLEANER

HEATER SCHEDULE					
HTR. NO.	TYPE	B.T.U. INPUT	B.T.U. OUTPUT	GAS CONN.	VENT SIZE
(H1)	WALL HEATER	11,500		½"	4"
(H2)	FORCED WARM AIR	90,000		¾"	6"

STATE OF CALIFORNIA
DEPARTMENT OF PUBLIC WORKS
DIVISION OF ARCHITECTURE

CHESTER D. WALE
Consulting Mechanical Engineer
Los Angeles, California

BAKERSFIELD CITY SCHOOL DISTRICT
BOARD OF EDUCATION
APPROVED
PRESIDENT
SECRETARY
7-7-49
DATE

PLUMBING DETAIL SHEET
POTOMAC AND SOUTH KING STREET SCHOOL
FOR THE
BAKERSFIELD CITY SCHOOL DISTRICT
BAKERSFIELD KERN COUNTY CALIF.

DATE 7-7-49
DRAWN BY
WRIGHT METCALF & [illegible]
JOB NO. 135