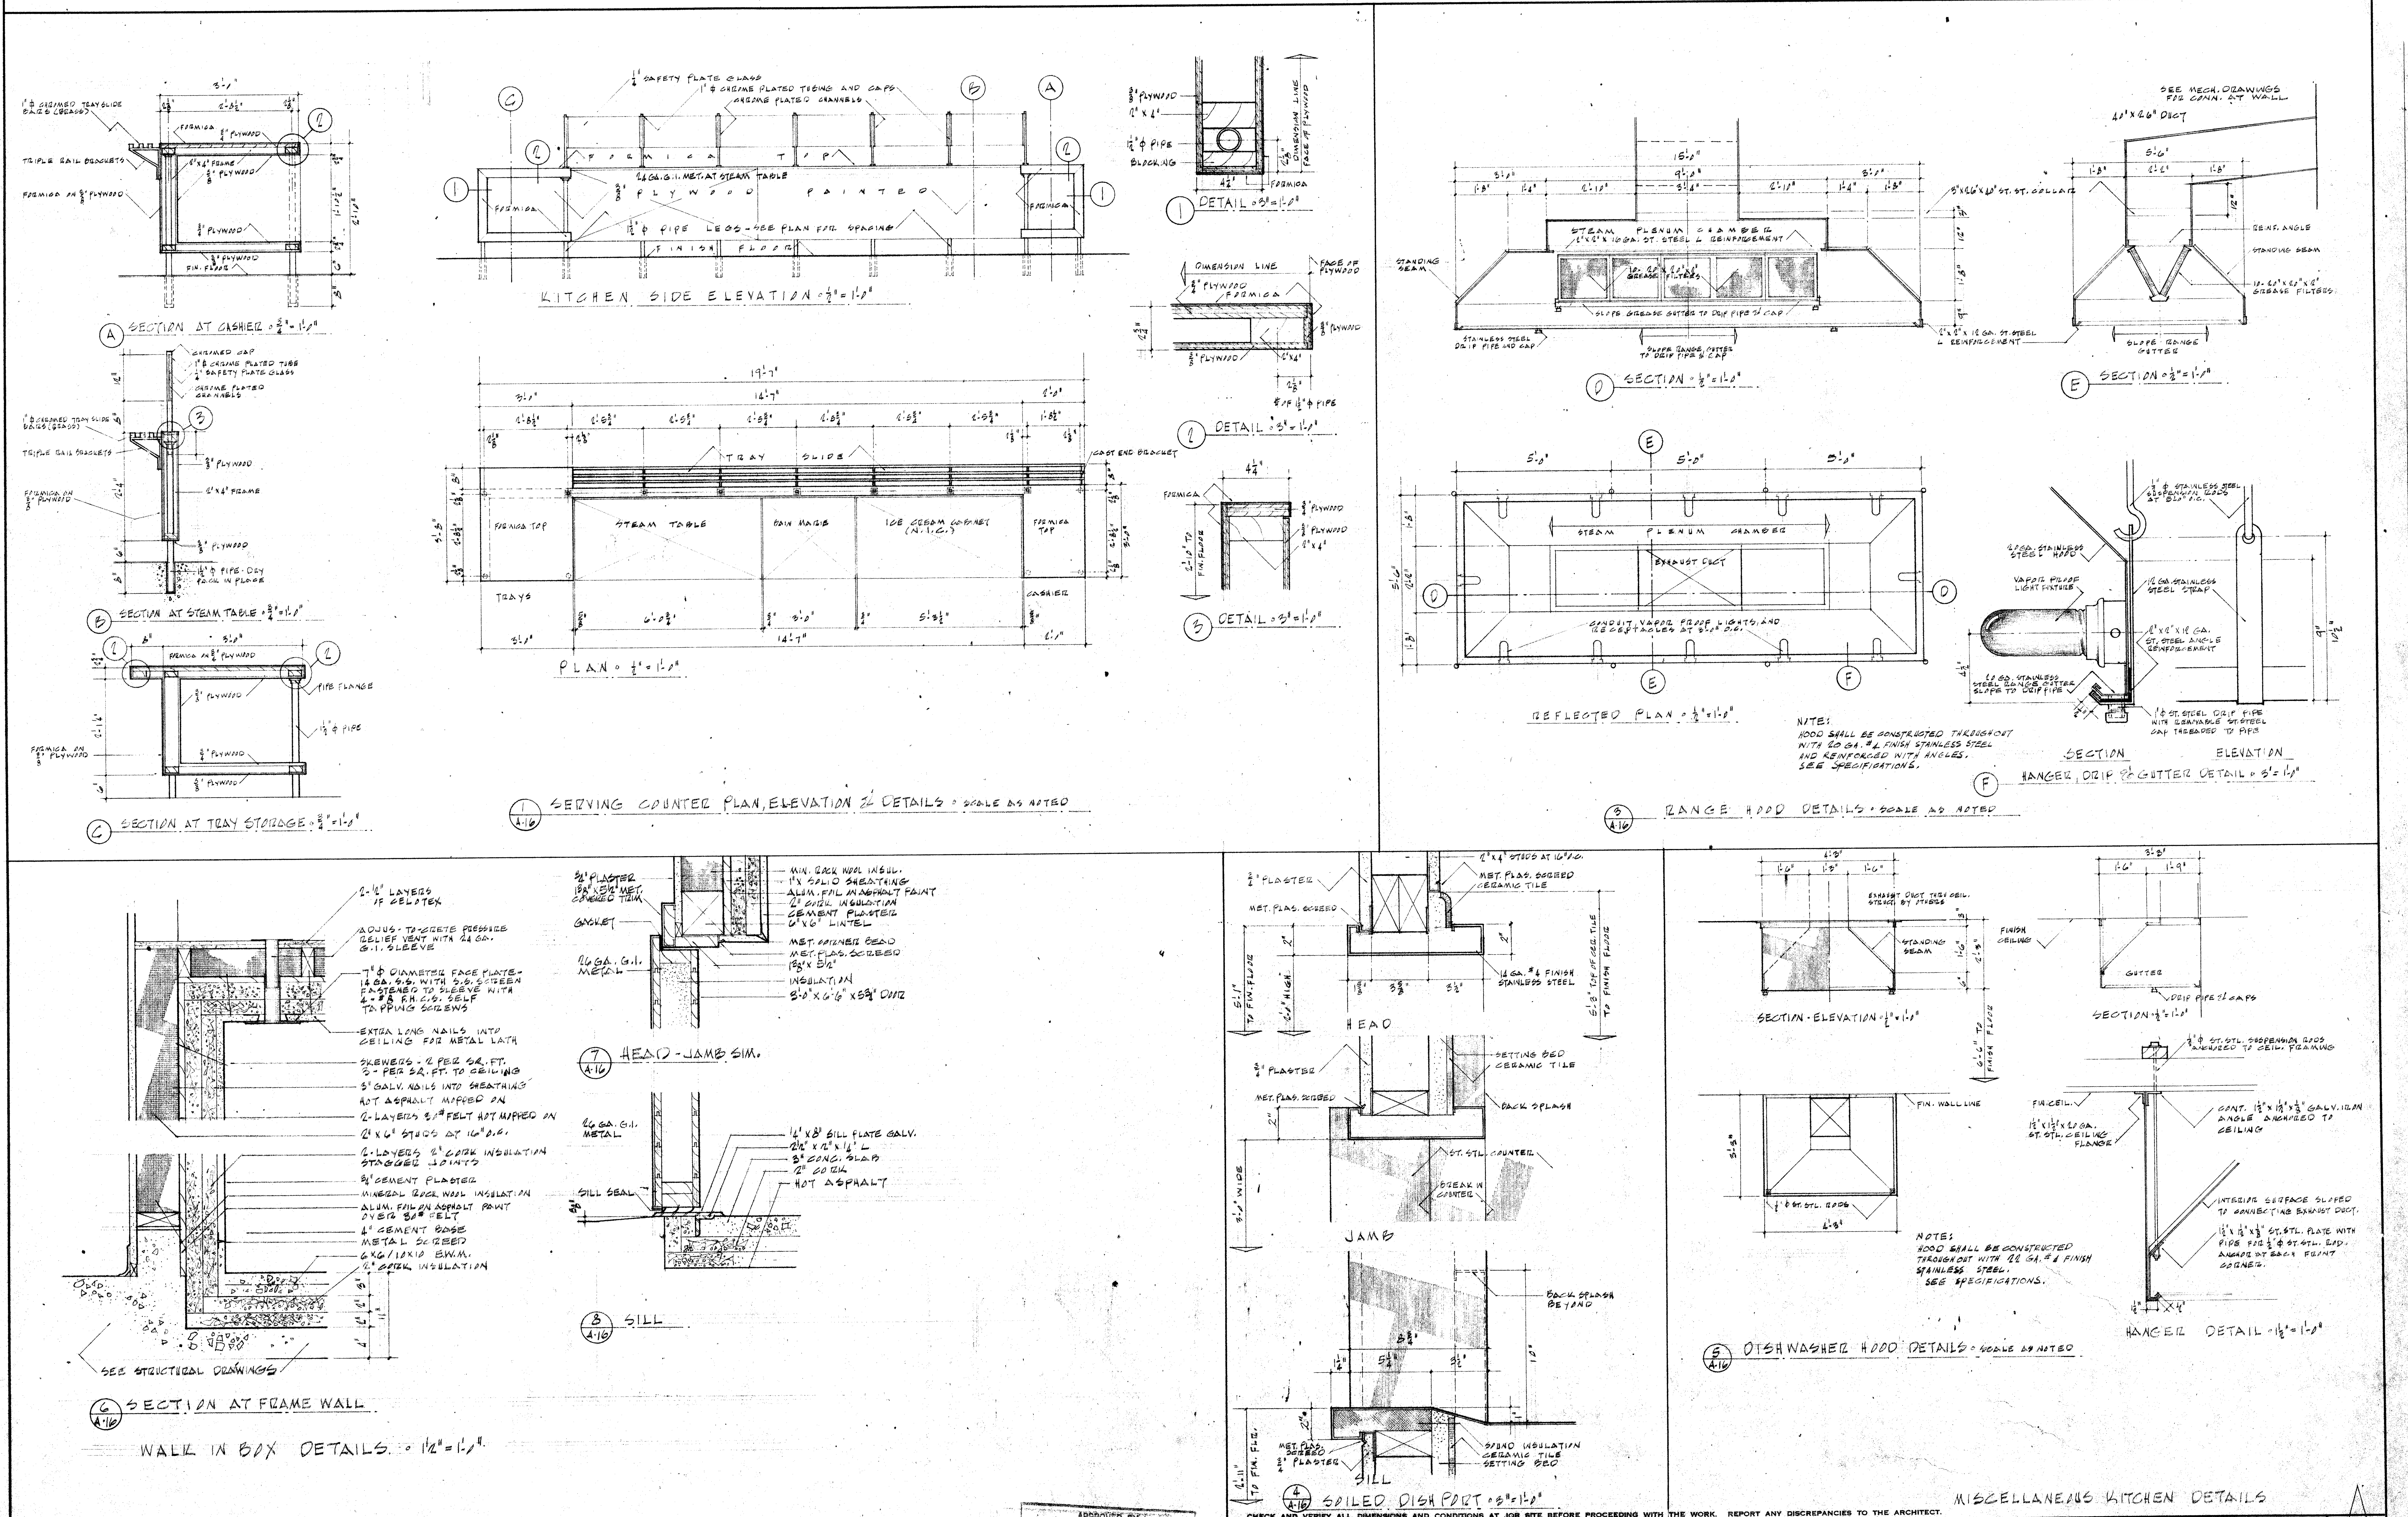

CHECK AND VERIFY ALL DIMENSIONS AND CONDITIONS AT JOB SITE BEFORE PROCEEDING WITH THE WORK. REPORT ANY DISCREPANCIES TO THE ARCHITECT.

OFFICE OF SUPERINTENDENT OF SCHOOLS APPROVED DATE	STATE OF CALIFORNIA DEPARTMENT OF PUBLIC WORKS DIVISION OF ARCHITECTURE	STATE OF CALIFORNIA — DEPARTMENT OF PUBLIC WORKS DIVISION OF ARCHITECTURE 17225 APPROVED JUN 6 - 1958	BAKERSFIELD CITY SCHOOL DISTRICT BAKERSFIELD CALIFORNIA BOARD OF EDUCATION	APPROVED BY	MARK / DATE / REVISIONS

DATE DRAWN ROVER CHECKED	ERNEST L. McCOY A.I.A. ARCHITECT 2811 H STREET BAKERSFIELD C-335 JOB No. PHONE FA. 4-9851 CALIFORNIA	PICO STREET SCHOOL PICO STREET AND EDWARDS AVE. BAKERSFIELD CALIFORNIA SHEET NO. 16 OF 24 SHTS.