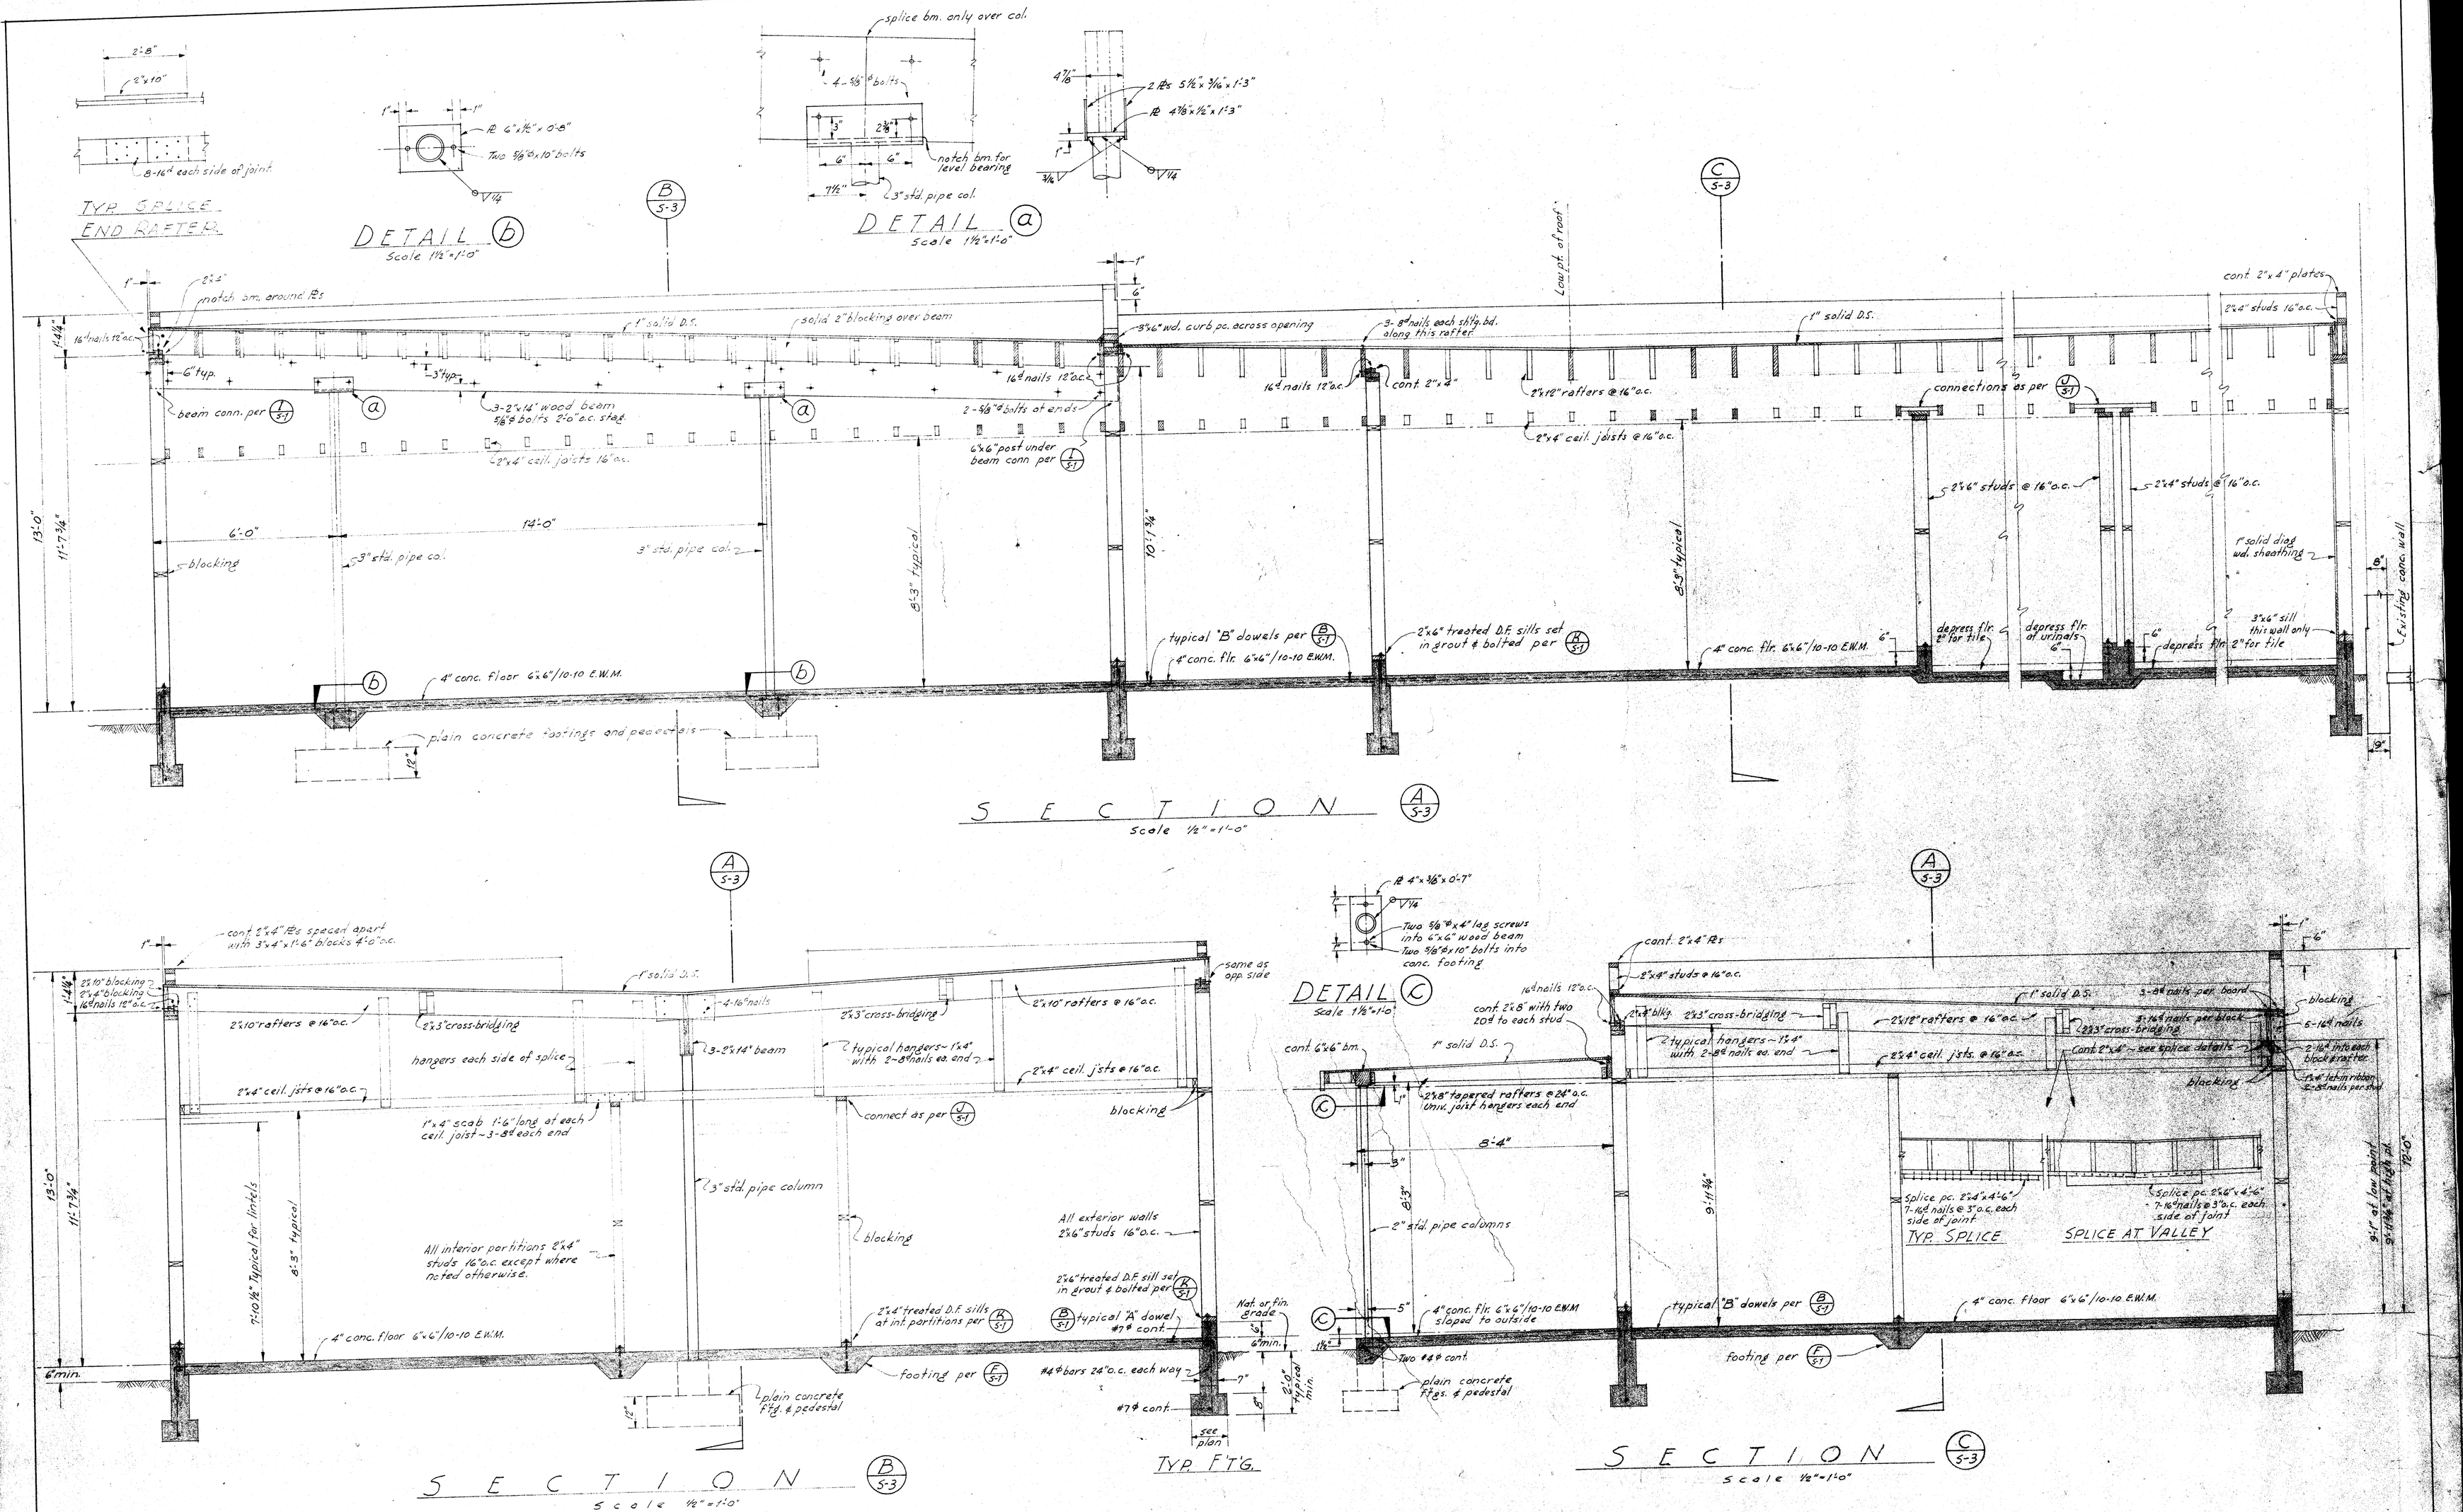

Check and verify all dimensions before proceeding with the work. Report any discrepancies to Architect.

HILLER & WIESE, INC.
CONSULTING ENGINEERS
311 MONONET BLDG.
BAKERSFIELD, CALIF.
PHONE 5-3820
Ralph A. Wiese
STRUCTURAL ENGINEER

STATE OF CALIFORNIA – DEPARTMENT OF PUBLIC WORKS
DIVISION OF ARCHITECTURE
APPLICATION NO. 11586
APPROVED MAR 9 1954
E. Maag
SUPERVISING STRUCTURAL ENGINEER

BAKERSFIELD CITY SCHOOL DISTRICT
OFFICE OF SUPERINTENDENT
APPROVED BY:
BOARD ORDER NO. 530
RESOLUTION NO. 19 PAGE 239
DATE 3-11-54
BOARD OF EDUCATION
BY Helen K. Compton
EXECUTIVE OFFICER

BAKERSFIELD CITY SCHOOL DISTRICT
BOARD OF EDUCATION
W. P. TATE ---------- PRESIDENT
MRS ADRIAN BELLINGER ---- SECRETARY
L. F. BAISINGER
CHARLES E. WAKEFIELD
O. D. WILLIAMS

JOB NO. 2
DRAWN C.R. STRINGER
CHECKED RAW
DATE 3-10-54

Stuhr and Hicks
ARCHITECTS
924 TRUXTUN AVENUE
BAKERSFIELD
CALIFORNIA
TELEPHONE 5-7897
Robert A. Stuhr
James M. Hicks Jr.
C 1610
C 983

SECTIONS AND DETAILS
ADDITION TO PETER PAN SCHOOL
BAKERSFIELD for the CITY SCHOOL DISTRICT
BAKERSFIELD KERN COUNTY CALIFORNIA

S 3 OF 4