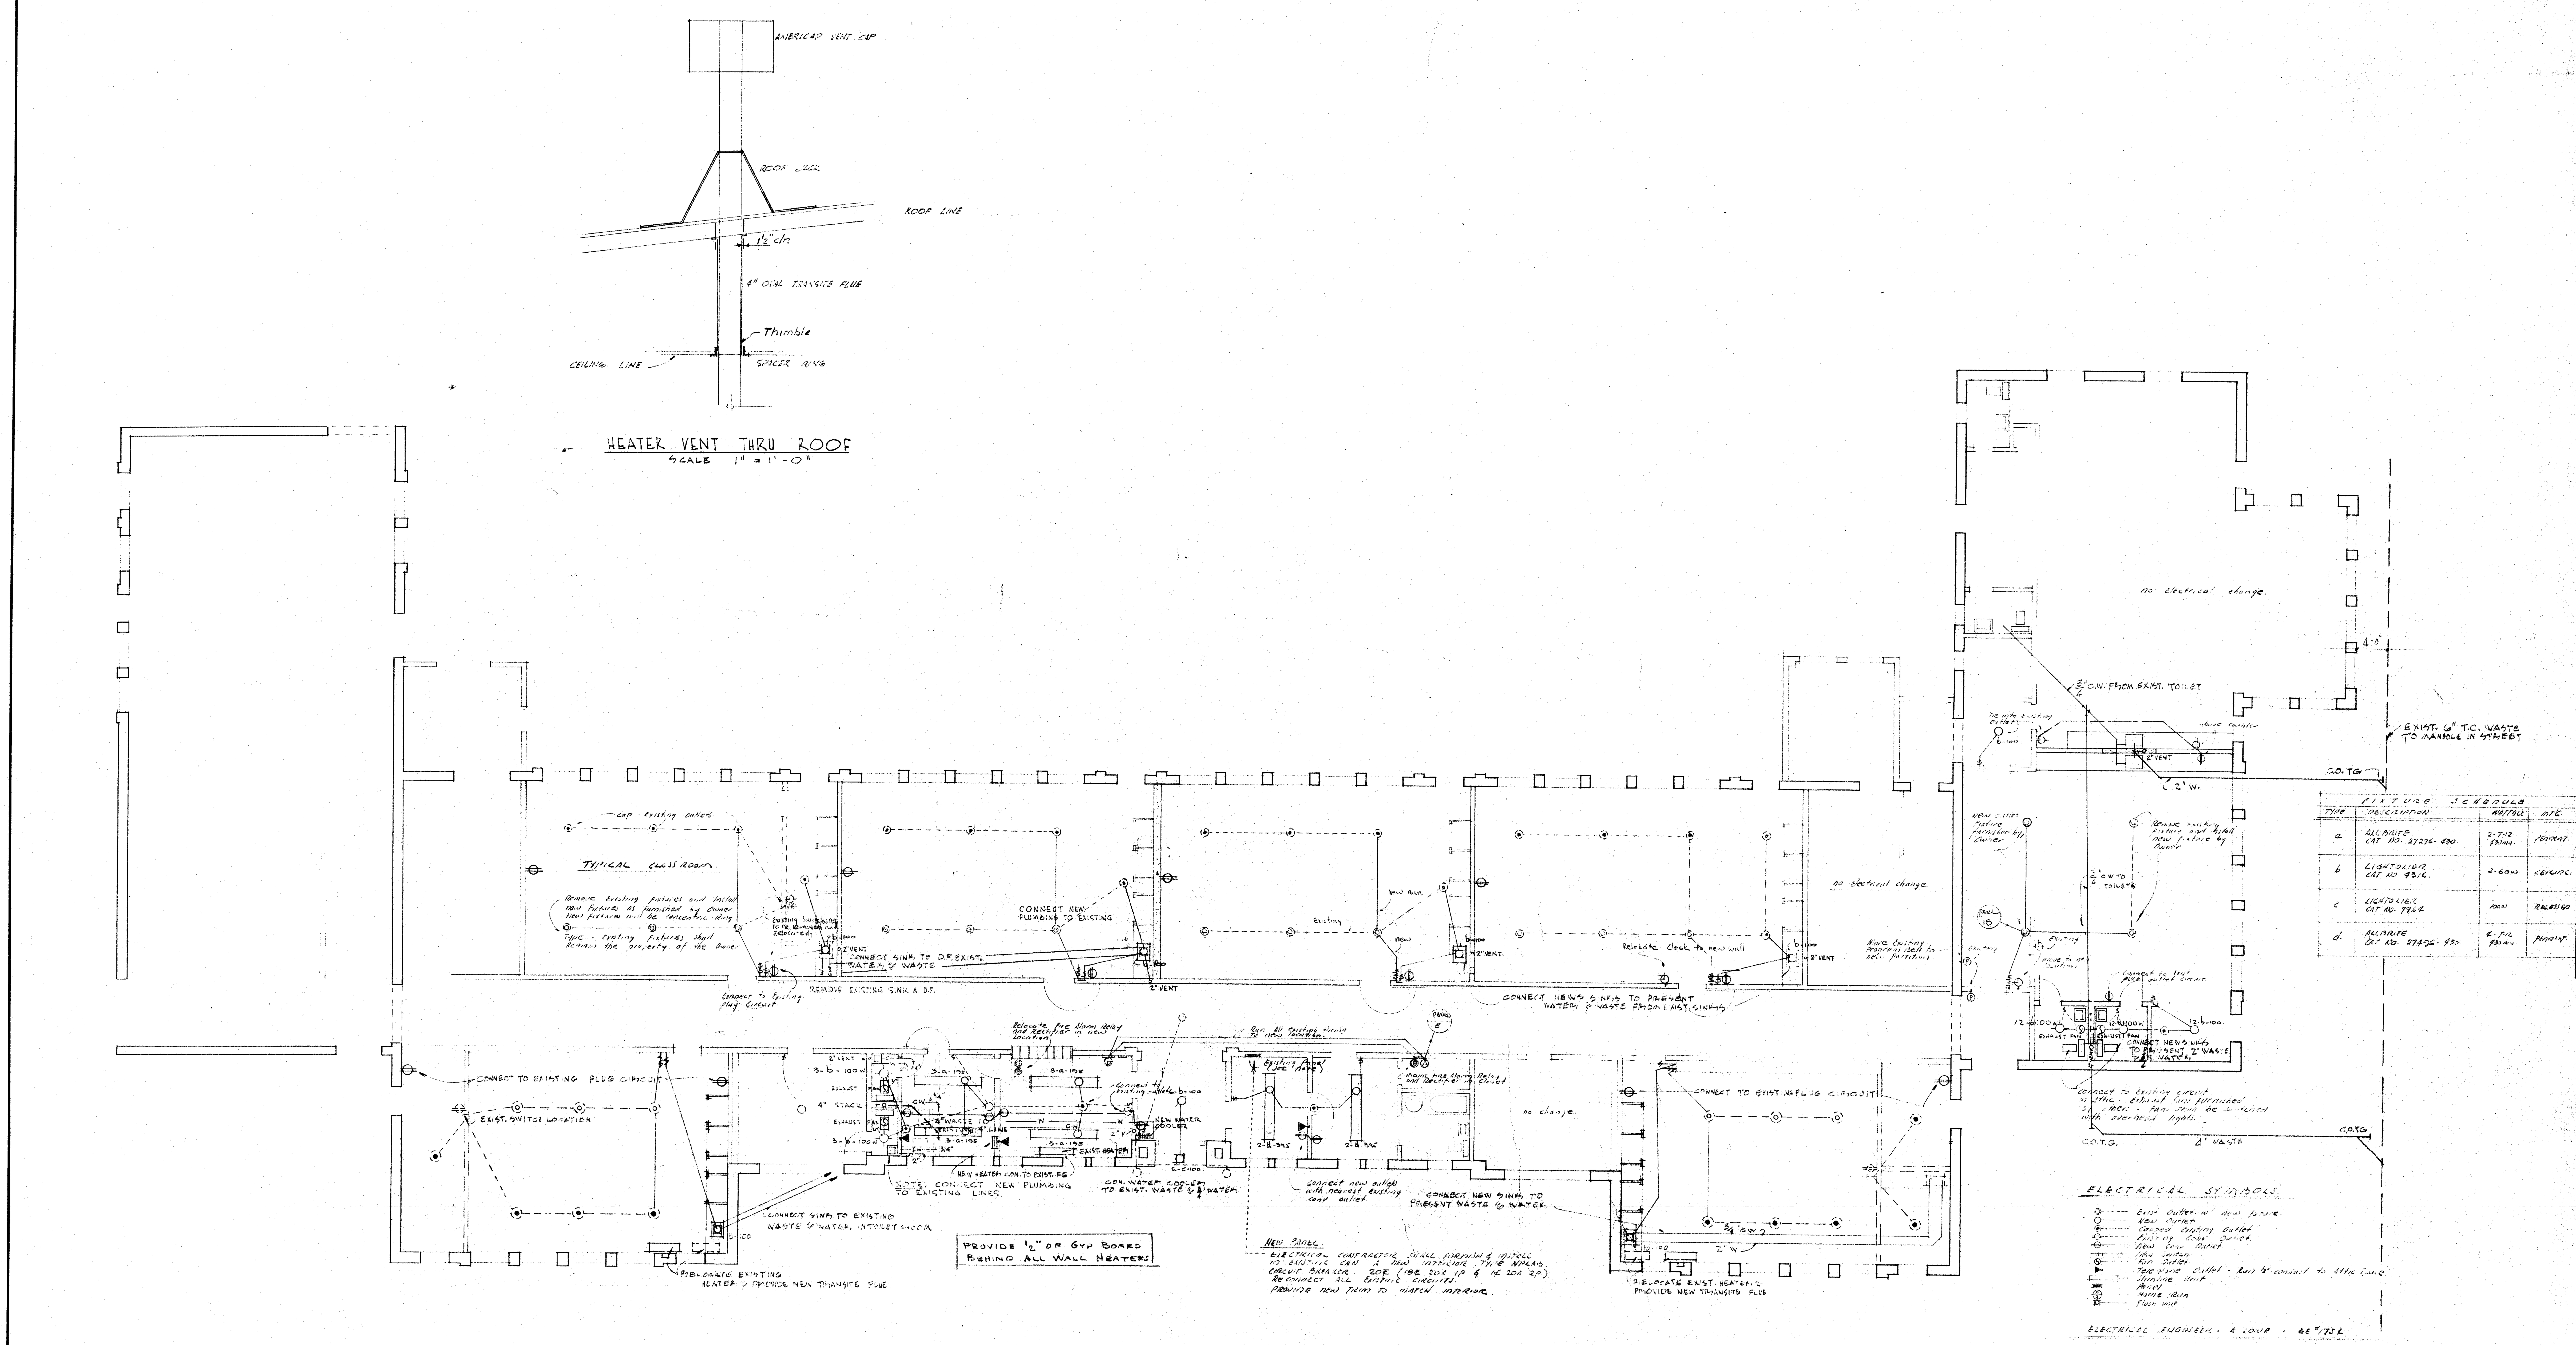

FIXTURE SCHEDULE

TYPE	DESCRIPTION	WATTAGE	MTG.
a	ALLBRITE CAT. NO. 27296-490	2-T-12 Slim.	PENDANT
b	LIGHTOLIER CAT. NO. 9316	2-60W	CEILING
c	LIGHTOLIER CAT. NO. 7964	100W	RECESSED
d	ALLBRITE CAT. NO. 27496-930	4-T-12 Slim.	PENDANT

FLOOR PLAN OF PLUMBING & ELECTRICAL

SCALE: 1/8" = 1'-0"

CHECK AND VERIFY ALL DIMENSIONS BEFORE PROCEEDING WITH THE WORK. REPORT ANY DISCREPANCIES TO ARCHITECT.

COUNTY OF KERN
OFFICE OF SUPERINTENDENT OF SCHOOLS
JESSE D. STOCKTON — SUPERINTENDENT

APPROVED

DATE

STATE OF CALIFORNIA
DEPARTMENT OF PUBLIC WORKS
DIVISION OF ARCHITECTURE

STATE OF CALIFORNIA DEPARTMENT OF PUBLIC WORKS DIVISION OF ARCHITECTURE
APPLICATION NO. APPROVED
SUPERVISING STRUCTURAL ENGINEER

BAKERSFIELD CITY SCHOOLS
1600K ST BAKERSFIELD CALIF.
BOARD OF EDUCATION
APPROVED DATE 5-14-63

REHAB OF HORACE MANN ELEM. SCH.
BAKERSFIELD CITY SCHOOL DIST.
BAKERSFIELD CALIFORNIA
JOB NO. C-335
ERNEST L. McCOY ·A·I·A· ARCHITECT
129 HAY BLDG. 1612 - 19th ST.
BAKERSFIELD — CALIFORNIA

DRAWN BY

ME

OF