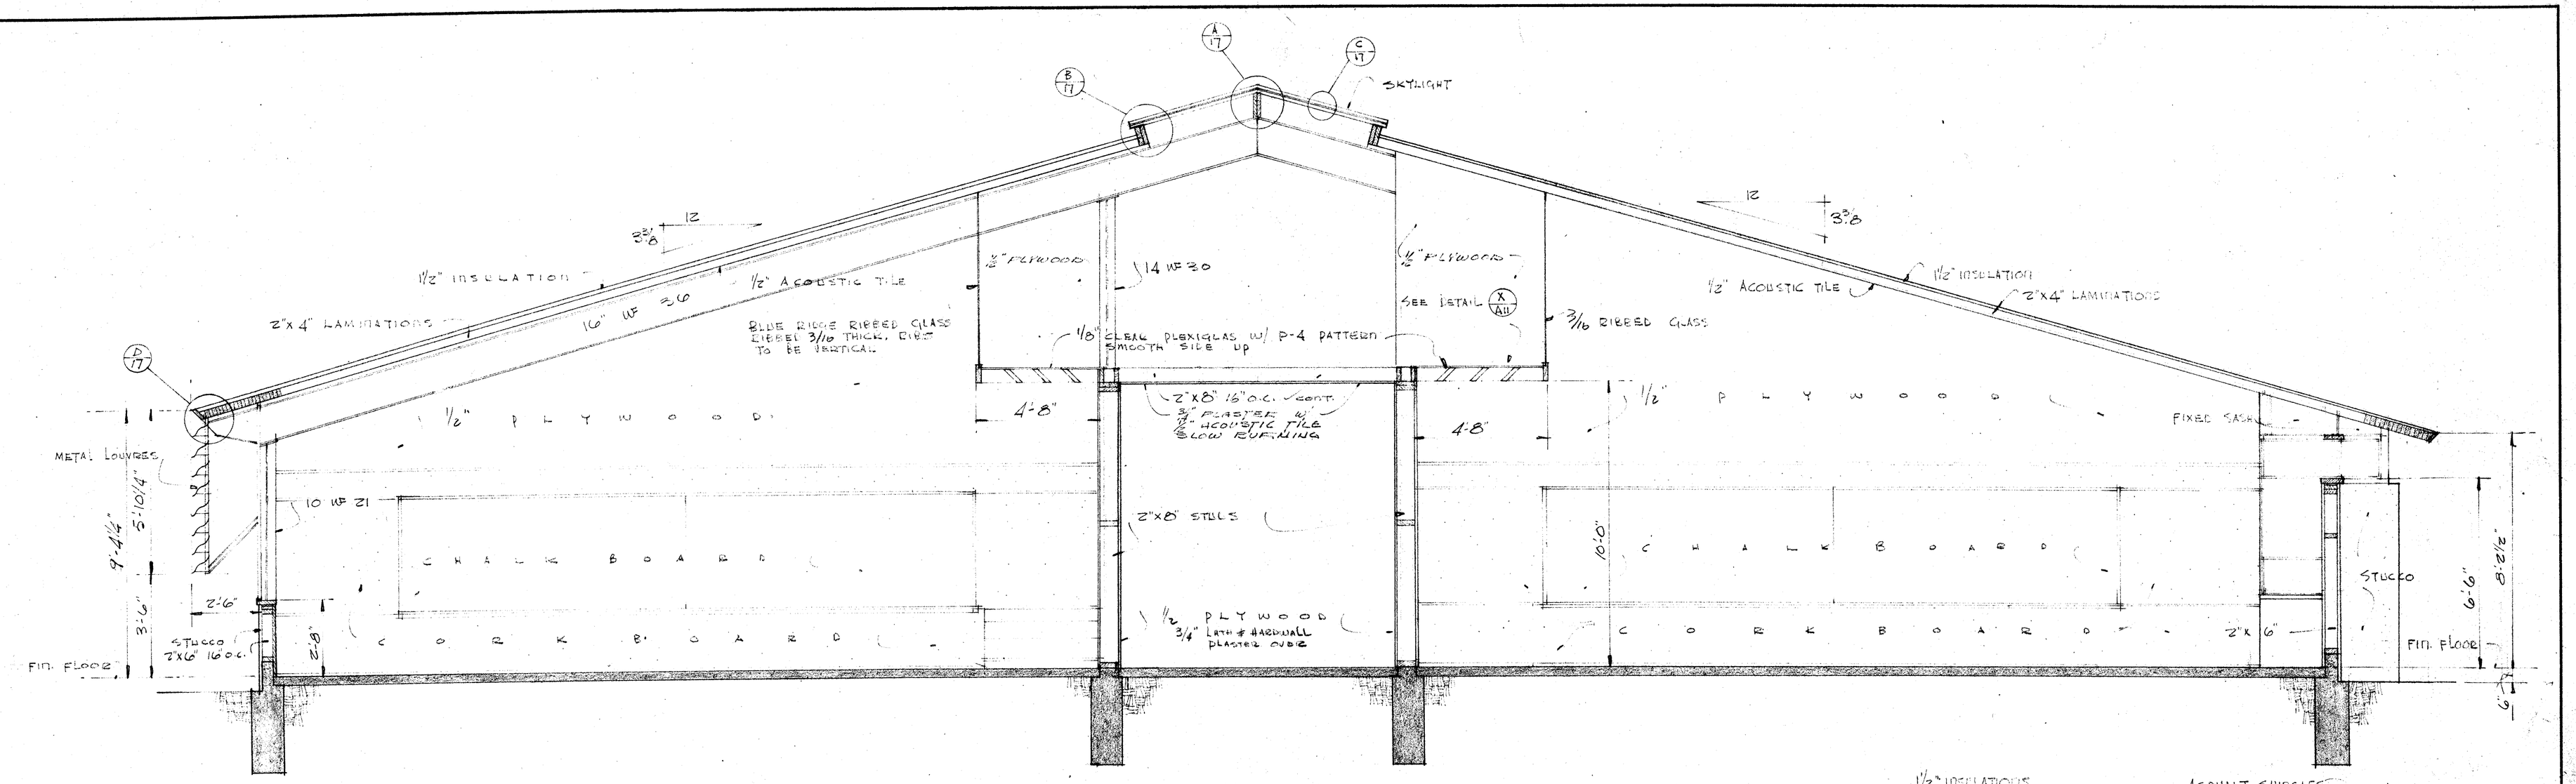

SECTION "C-C"
3/8"=1'-0"

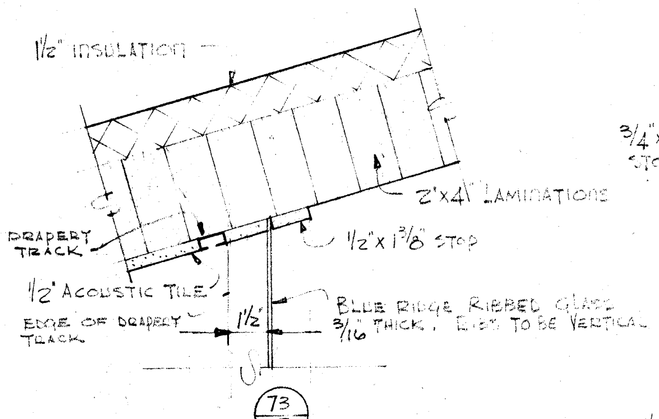

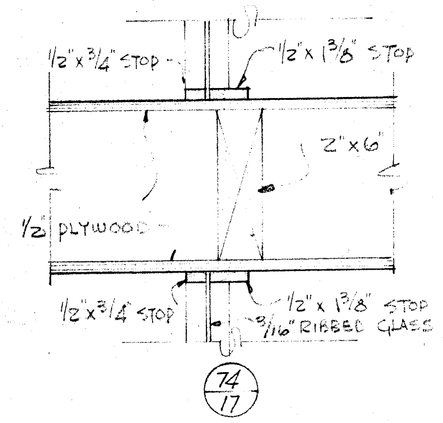

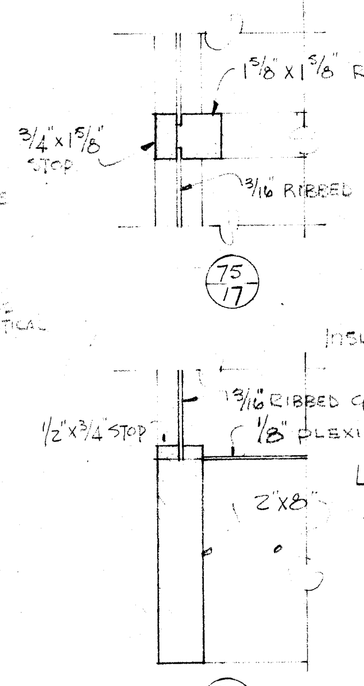

CLERESTORY WINDOW DETAILS OF CLASSROOM 16, 17, 31 & 32
SCALE 3"=1'-0"

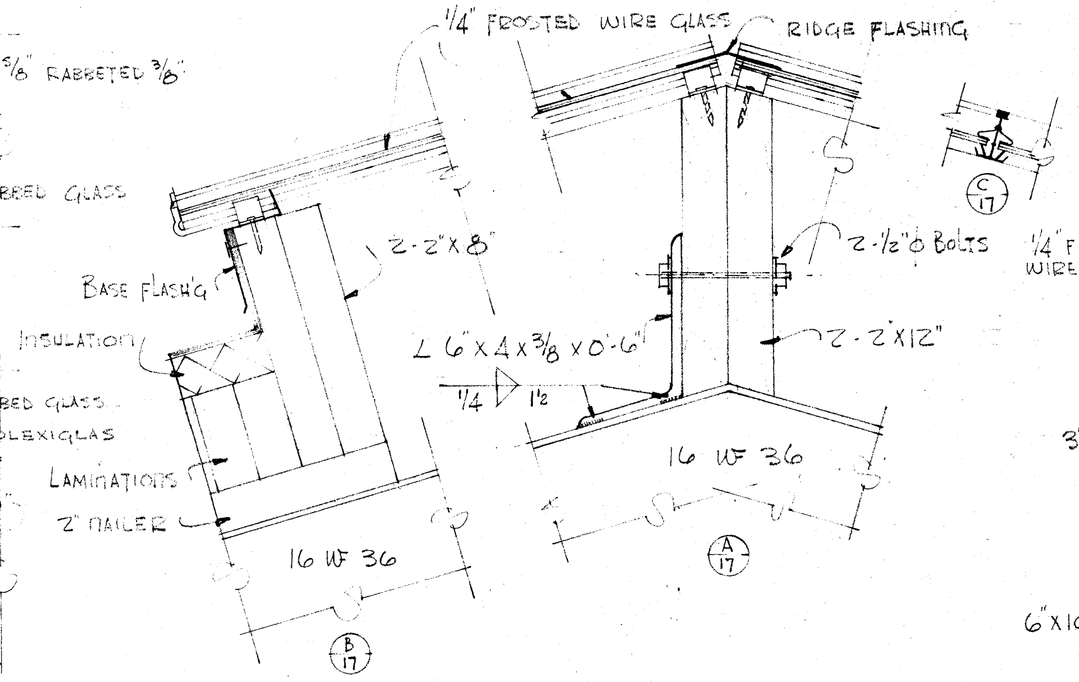

TYPICAL SKYLIGHT DETAILS
SCALE 3"=1'-0"

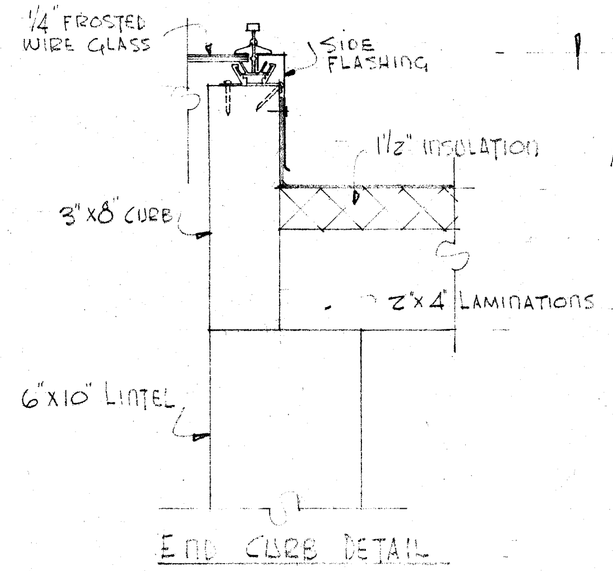

END CURB DETAIL

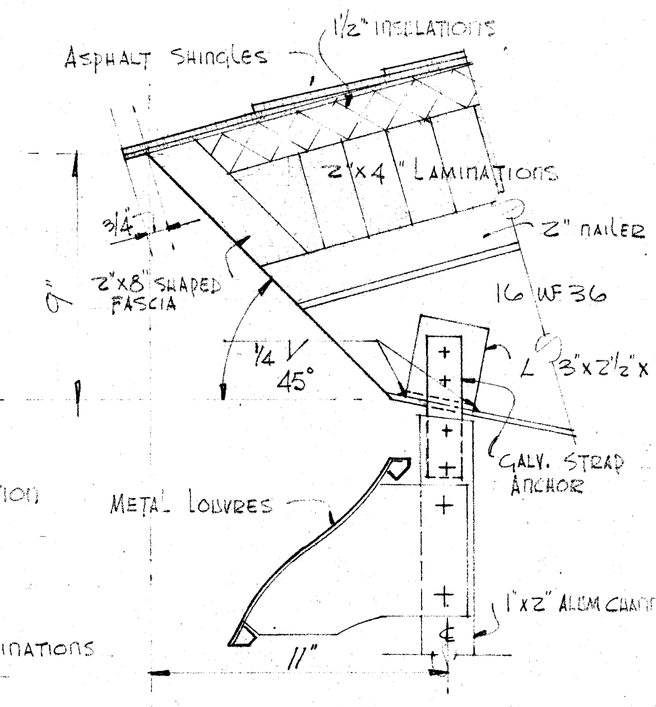

TYPICAL DETAIL OF METAL LOUVRES TO STEEL BEAMS
3"=1'-0"
D/17

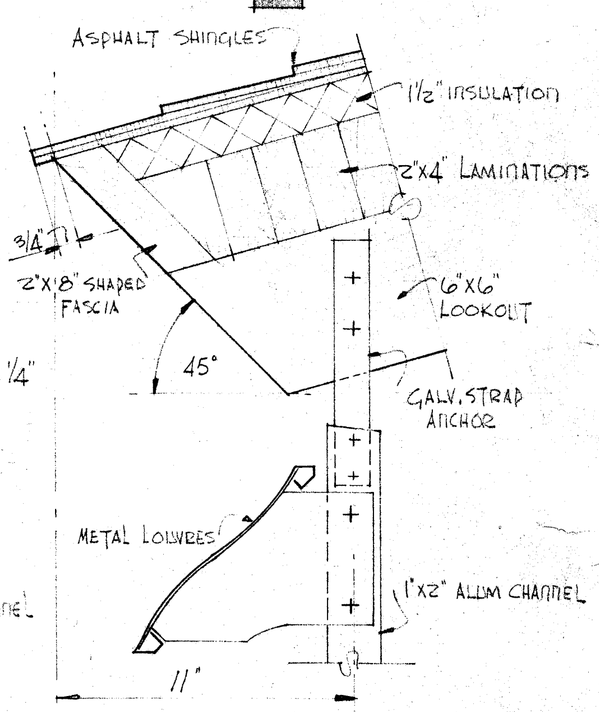

TYPICAL DETAIL OF METAL LOUVRES TO 6"x6" LOOKOUTS
SCALE 3"=1'-0"

APPROVED OF THE DIVISION OF ARCHITECTURE 531 19 239 3-11-54 Julius F. Compton	DIVISION OF ARCHITECTURE — DEPARTMENT OF PUBLIC WORKS — DIVISION OF ARCHITECTURE — APPROVED MAY 10 1954 — M. Brock Weggeland	BOARD OF EDUCATION — PRES. — SEC.	• SECTION "C" • • WILLIAM PENN SCHOOL •	Whitney Biggar — WHITNEY BIGGAR ARCHITECT — MEMBER AMERICAN INSTITUTE OF ARCHITECTS — 3601 STOCKDALE HIGHWAY BAKERSFIELD, CALIFORNIA — 29285 REGISTRATION C-1128

PROJECT NO:	2-54
DRAWN BY:	
CHECKED BY	
DATE:	1-27-54
SHEET OF	A17